WORKING DRAWING

REAR ELEVATION PROPOSED

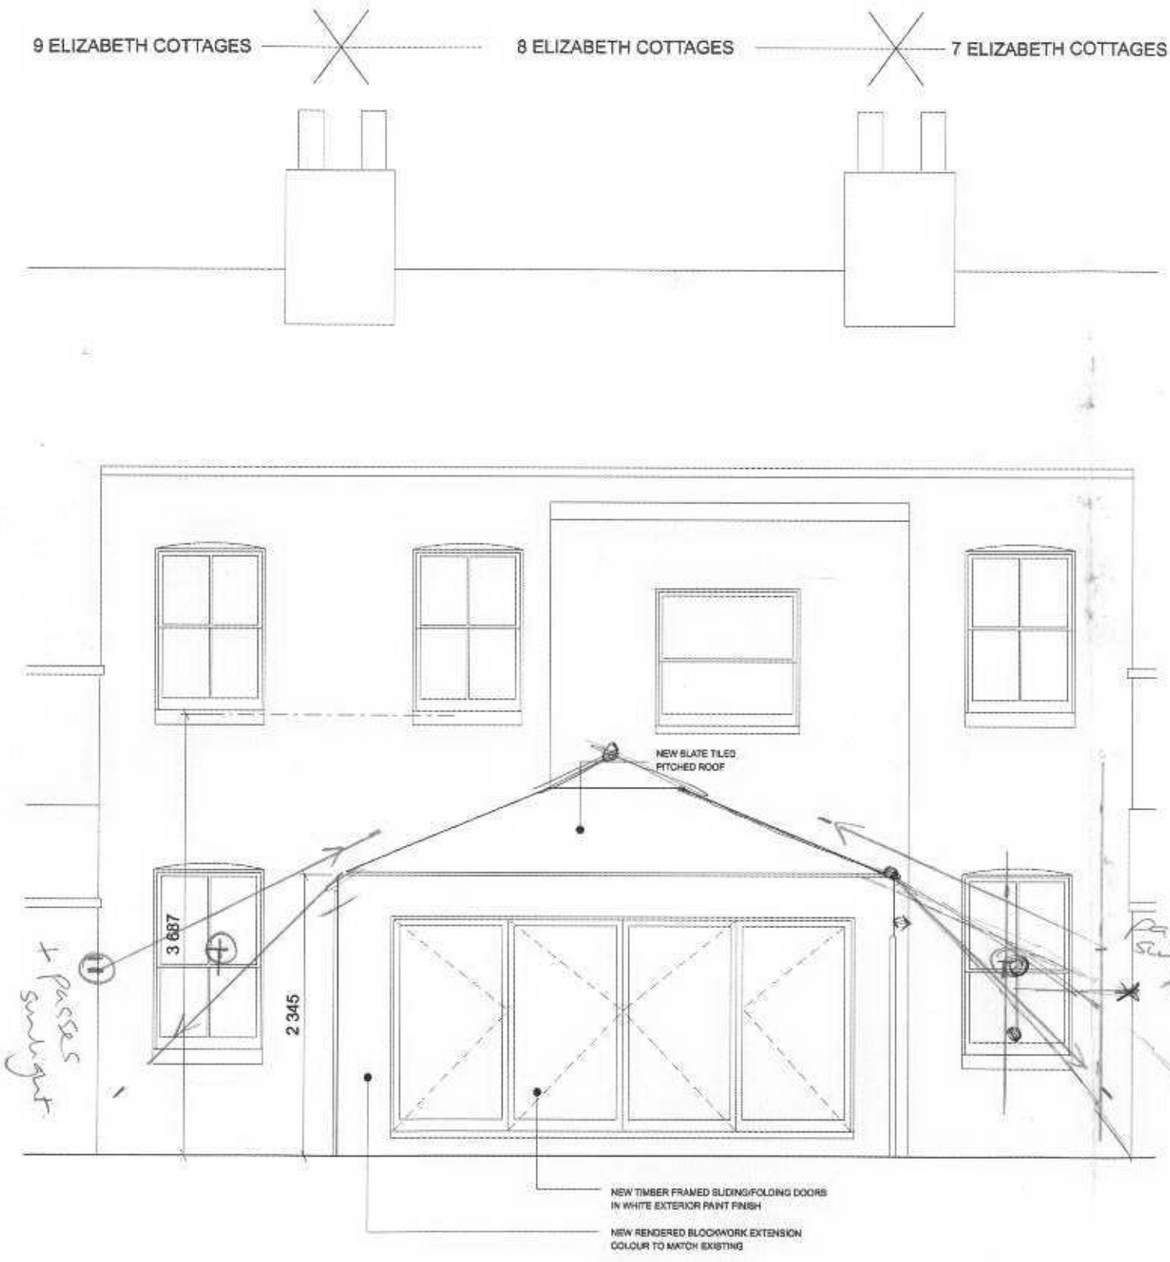

REAR ELEVATION EXISTING

RECEIVED
12 JUN 2008
PLANNING

06/1060/HHT

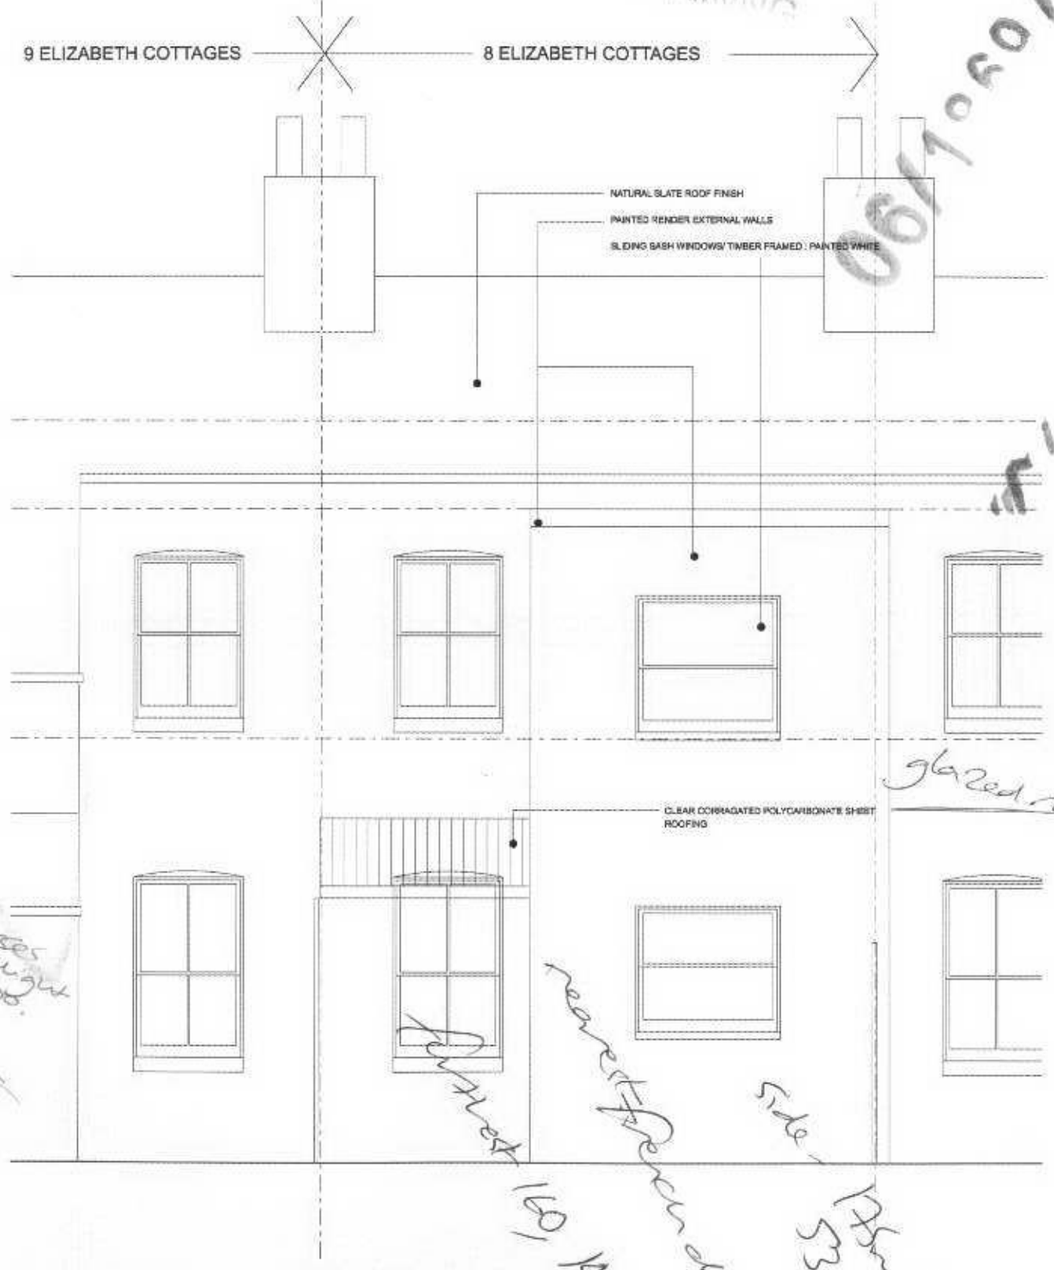

kingconroy

ARCHITECTURE URBAN DESIGN PLANNING INTERIORS

address : 1 BARTWICK STREET
CLERKENWELL
LONDON EC1V 3NU
tel. : +44 (0) 20 7490 4294
fax : +44 (0) 8707 120 187
web : www.kingconroy.com
email : info@kingconroy.com

revisions / notes
01 planning issue 07.05.2008

key :

PROJECT REF : 05 049 :
PROJECT TITLE : 8 ELIZABETH COTTAGES :
ADDRESS : 8 ELIZABETH COTTAGES, KEW , LONDON
DRAWING TITLE : EXISING AND PROPOSED REAR ELEVATIONS
SCALE : 1:50 @ A3
DATE :04 MARCH 2008
ISSUE :PLANNING
REVISION:01

SK 10