METAL INSULATED COMPOSITE 'LONGSPAN' WALL PANELS. VERTICAL JOINTS AT 1M CENTRES. FINISH 500 RAL 9006 SILVER METALLIC.

CAREFULLY REMOVE EXISTING CANOPY TAKING ENGINEER'S ADVICE AS NECESSARY. MAKE GOODTO ALL EXPOSED AREAS TO MATCH EXISTING.

2500 x 2500 INTERNALLY LED ILLUMINATED LIDL FASCIA SIGN

CAREFULLY REMOVE EXISTING CANOPY TAKING ENGINEER'S ADVICE AS NECESSARY. MAKE GOODTO ALL EXPOSED AREAS TO MATCH EXISTING.

CAREFULLY REMOVE ALL SIGNS, DISCONNECT AND REMOVE ALARMS ETC. ELECTRIC LIGHT FITTINGS TO BE RETAINED, TENANTS TO REPLACE EXTERNAL LIGHTING IF REQUIRED. MAKE GOOD ALL HOLES TO MATCH EXISTING.

PROFILED METAL SHEET FASCIA TO BE REDECORATED SILVER MATALLIC RAL 9006

RAINWATER GOODS TO BE UPGRADED BY TENANT IF REQUIRED

NEW EXTERNAL WALL CONSTRUCTION AROUND NEW OPENINGS. FACING BRICKWORK FINISH TO MATCH EXISTING

DOCK SHELTER MODEL DSL, 3250MM x 3250MM x 500MM PROJECTION AND 900MM HEAD CURTAIN. WITH GALVANISED STEEL COLLAPSIBLE LINKARM FRAME. BLACK WITH SAFETY MARKER STRIPES.

INSTALL STAINLESS STEEL RECESSED DRIVER'S ALARM FOB BOX TO LIDL SPECIFICATION. FORM WALL RECESS AND SUPPLY DUCTING. POSITION TO BE AGREED WITH LIDL CONSTRUCTION MANAGER. RECESSED CONDUIT TO BE PROVIDED FROM BOX POSITION TO LIDL DEMISE CEILING VOID. NO SURFACE MOUNTED CONDUIT WILL BE ACCEPTED. REFER TO LIDL DRAWING LD(13)-CD-01 FOR DETAILS.

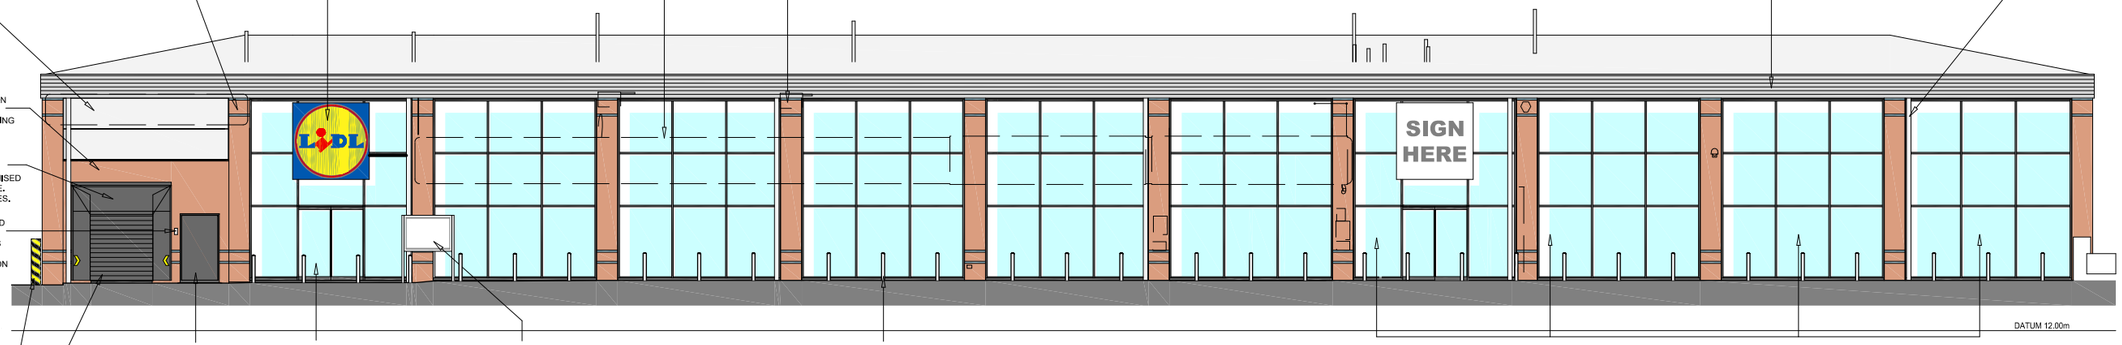

NEW CONCRETE FILLED, GALVANISED STEEL CRASH PROTECTION BOLLARD TO CORNER OF PLANT ENCLOSURE. 300MM DIA x 1500MM HEIGHT. BLACK & YELLOW DIAGONAL STRIPES. REFER TO LIDL DRAWING LD(13)-ED-05 FOR DETAILS.

NEW STELCON STAINLESS STEEL ANCHOR PLATES TO FULL WIDTH OF ROLLER SHUTTER DOOR. NEW RAM PROTECTION BOLLARDS TO BOTH SIDES OF DOOR OPENING. CORE DRILLED AND FIXED INTO FLOOR SLAB. REFER TO LIDL DRAWING LD(13)-CD-02 FOR DETAILS.

CAREFULLY FORM NEW PERSONNEL DOOR OPENING. LINTEL OVER TO ENGINEER'S DETAILS WITH MIN. 150MM END BEARINGS. INSTALL NEW EXTERNAL DRIVER'S DOOR DOORSET TO LIDL ORPORATE SPEC TYPE D07. REFER TO LIDL DRAWING LD-DD-01 FOR DETAILS. MAKE GOOD TO FINISHES BOTH SIDES.

CAREFULLY FORM OPENINGS FOR NEW SHOPFRONT GLAZING. NEW STRUCTURAL STEELWORK TO ENGINEER'S DETAILS. MAKE GOOD FINISHES TO BOTH SIDES.

INSTALL NEW FULL HEIGHT SHOPFRONT GLAZING AND ENTRANCE / EXIT SCREENS WITH AUTOMATED SLIDING DOORS TO LIDL CORPORATE SPECIFICATION. FRAME COLOUR: GRAPHITE GREY, RAL 7024. REFER TO LIDL DRAWINGS LD(13)-SG-01, LD(13)-SG-02 AND LD(13)-EL-01 FOR DETAILS.

INSTALL NEW POSTER DISPLAY UNIT WITH BELOW GROUND DUCTED ELECTRICAL SUPPLY. REFER TO LIDL DRAWING LD(13)-ED-02 FOR DETAILS.

INSTALL NEW CONCRETE FILLED STAINLESS STEEL BOLLARDS (MARINE GRADE 316). 100MM DIA. 1100MM HIGH WITH 600MM EMBEDDED BELOW GROUND. REFER TO LIDL DRAWING LD(13)-ED-05 FOR DETAILS.

CAREFULLY FORM OPENINGS IN ALL 4 BAYS OF SUBLET UNIT. NEW STRUCTURAL STEELWORK TO ENGINEER'S DETAILS. MAKE GOOD FINISHES TO BOTH SIDES. INSTALL NEW SHOPFRONT GLAZING AND ENTRANCE DOORS TO MATCH LIDL CORPORATE SPECIFICATION. FRAME COLOUR: GRAPHITE GREY, RAL 7024. REFER TO LIDL DRAWINGS LD(13)-SG-01 AND LD(13)-EL-01 FOR DETAILS.

LIDL

SUBLET UNIT

EAST ELEVATION

CAREFULLY REMOVE EXISTING PERSONNEL DOOR AND FRAME. ADAPT OPENING WITH CAVITY CONSTRUCTION TO MATCH EXISTING. FACING BRICKWORK NEATLY TOOTHED INTO EXISTING AT JAMBS. INSTALL NEW EXTERNAL PERSONNEL DOORSET TYPE D05 TO LIDL CORPORATE SPECIFICATION. REFER TO LIDL DRAWING LD-DD-01 FOR DETAILS. MAKE GOOD FINISHES TO BOTH SIDES.

PROFILED METAL SHEET FASCIA TO BE REDECORATED SILVER MATALLIC RAL 9006

CAREFULLY FORM NEW OPENING IN EXISTING WALL. INSTALL NEW EXTERNAL PERSONNEL DOORSET TYPE D05 TO LIDL CORPORATE SPECIFICATION. REFER TO LIDL DRAWING LD-DD-01 FOR DETAILS. MAKE GOOD FINISHES TO BOTH SIDES.

CAREFULLY REMOVE ALL SIGNS, DISCONNECT AND REMOVE ALARMS ETC. ELECTRIC LIGHT FITTINGS TO BE RETAINED, TENANTS TO REPLACE EXTERNAL LIGHTING IF REQUIRED, MAKE GOOD ALL HOLES TO MATCH EXISTING.

CAREFULLY REMOVE EXISTING PERSONNEL DOOR AND FRAME. INFILL OPENING WITH CAVITY CONSTRUCTION TO MATCH EXISTING. FACING BRICKWORK NEATLY TOOTHED INTO EXISTING AT JAMBS. MAKE GOOD FINISHES TO BOTH SIDES.

CAREFULLY REMOVE EXISTING CANOPY TAKING ENGINEER'S ADVICE AS NECESSARY. MAKE GOOD TO ALL EXPOSED AREAS TO MATCH EXISTING.

INSTALL NEW CONCRETE FILLED STAINLESS STEEL BOLLARDS (MARINE GRADE 316). 100MM DIA. 1100MM HIGH WITH 600MM EMBEDDED BELOW GROUND. REFER TO LIDL DRAWING LD(13)-ED-05 FOR DETAILS.

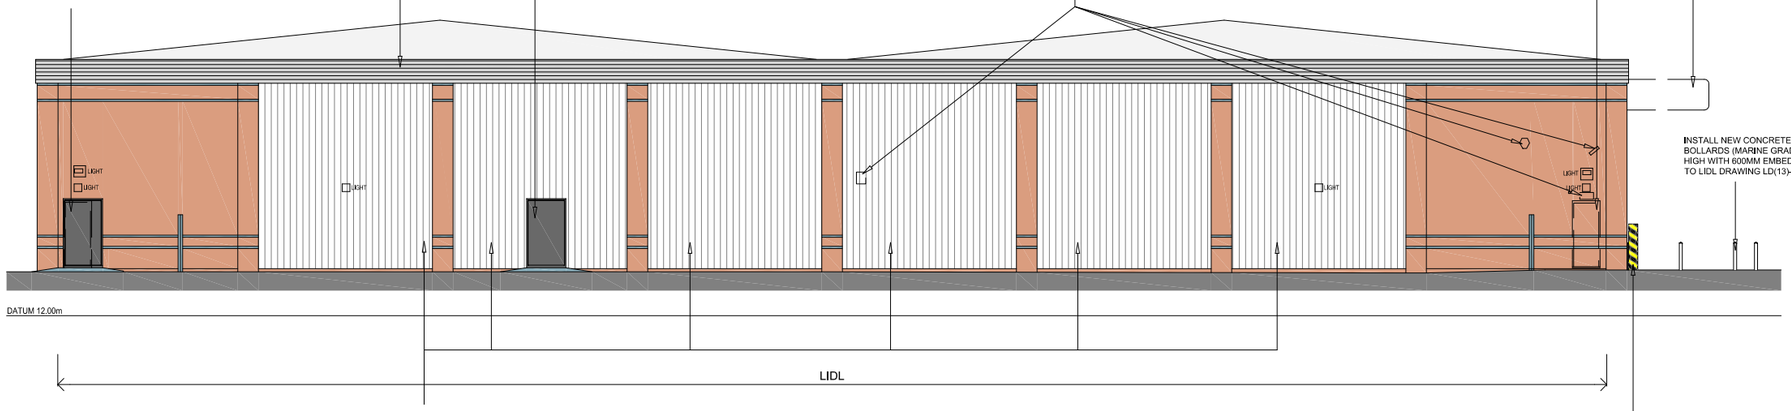

SOUTH ELEVATION

EXISTING PROFILED METAL CLADDING TO BE RETAINED. MAKE GOOD LOCALLY AND REDECORATE IF REQUIRED.

NEW CONCRETE FILLED, GALVANISED STEEL CRASH PROTECTION BOLLARD TO CORNER OF PLANT ENCLOSURE. 300MM DIA x 1500MM HEIGHT. BLACK & YELLOW DIAGONAL STRIPES. REFER TO LIDL DRAWING LD(13)-ED-05 FOR DETAILS.

0 5 10m

& POOLE PATTLE chartered architects
TEL: 01473 230580 FAX 01473 231549 E-MAIL mail@pooleandpattle.co.uk
5 OBSERVATION COURT 84 PRINCES STREET IPSWICH SUFFOLK IP1 1RY

Project	Date	Scale	
LIDL, SOUTH ROAD, TWICKENHAM	JUL 2018	1:200 @ A3	
Drawing			
ELEVATIONS AS PROPOSED 1	3900	103	B

© This drawing must not be reproduced in whole or part without written consent.