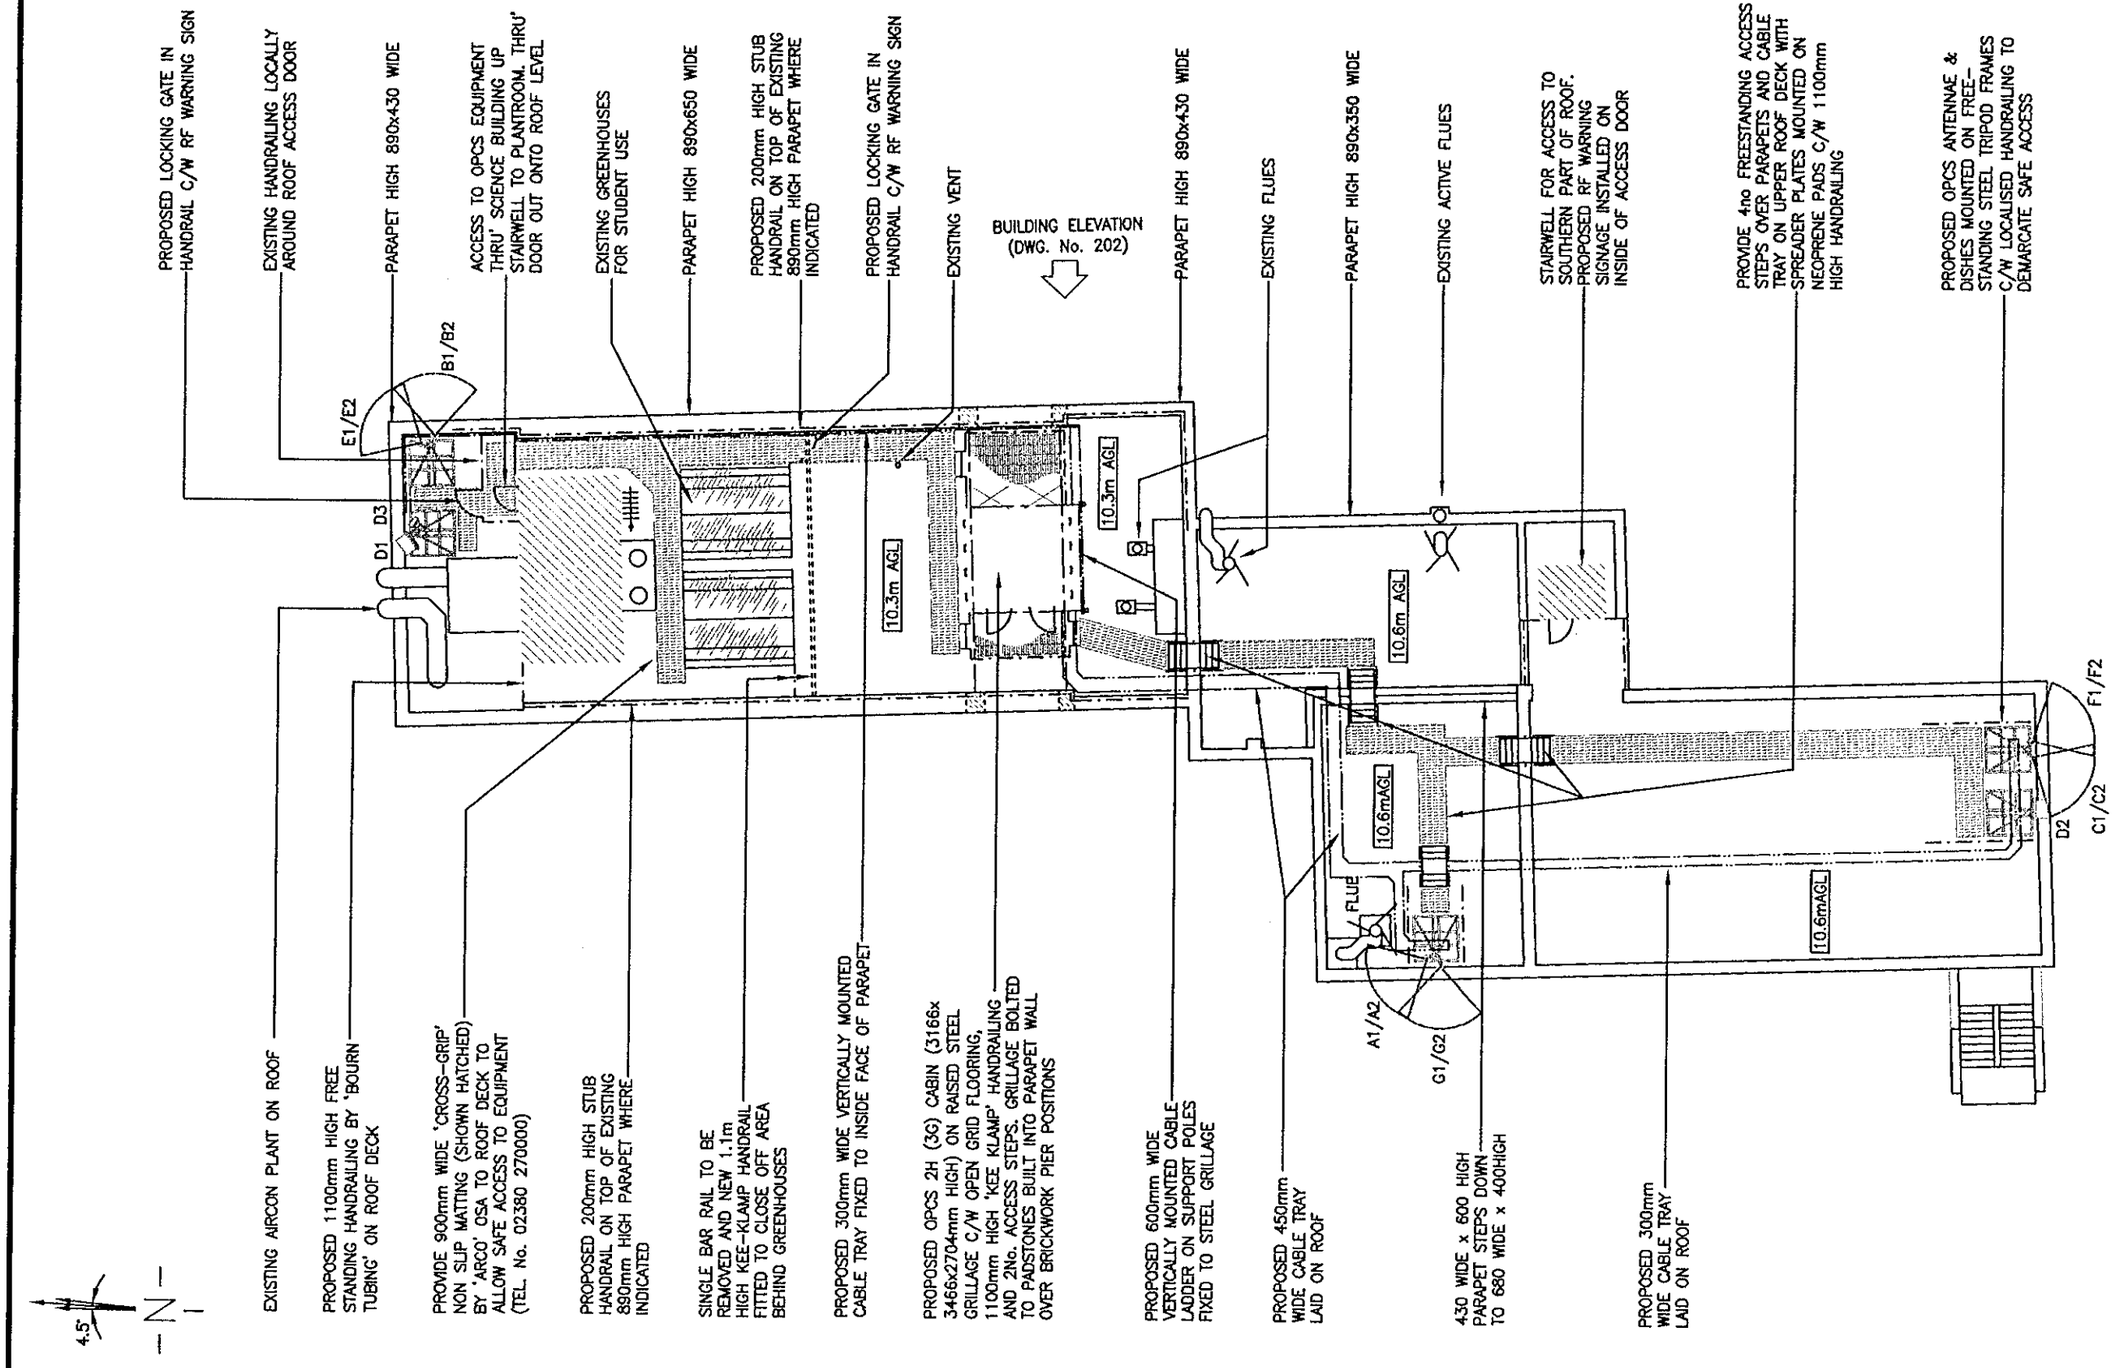


GENERAL ARRANGEMENT
SCALE 1:200

DRAWING NUMBER 30/GLN3118/201 OPTION 2


MANSELL

MANSELL CONSTRUCTION SERVICES LTD
ROMAN HOUSE
SALISBURY ROAD, TOTTON
SOUTHAMPTON SO40 3XF
TEL: 02380 580400 FAX: 02380 580401


THIS DRAWING DEVIATES FROM SPEC 252 ⊗ NO

DEVIATIONS:-
1.
2.
3.

ICNIRP COMPLIANCE / CONSIDERATIONS:-
1. MAIN ROOF DECK AROUND GREENHOUSES: PUBLIC ACCESS
2. MAIN ROOF DECK ALL OTHER AREAS: OCCUPATIONAL ACCESS
3.

| STATUS | REV | DESCRIPTION | BY | CHKD | APPD | DATE |
|---|---|---|---|---|---|---|
| FEA | A | FIRST ISSUE | RJH | PIRIE | PIRIE | 21.12.01 |

TITLE
GENERAL ARRANGEMENT
St. MARYS COLLEGE
WALDEGRAVE ROAD
TWICKENHAM

DRAWING NUMBER 30/GLN3118/201
ISSUE A


orange
Tudor House
The Royals
55 Victoria Road
London
NW10 6ND
Tel 020 8963 4100
Fax 020 8963 4101