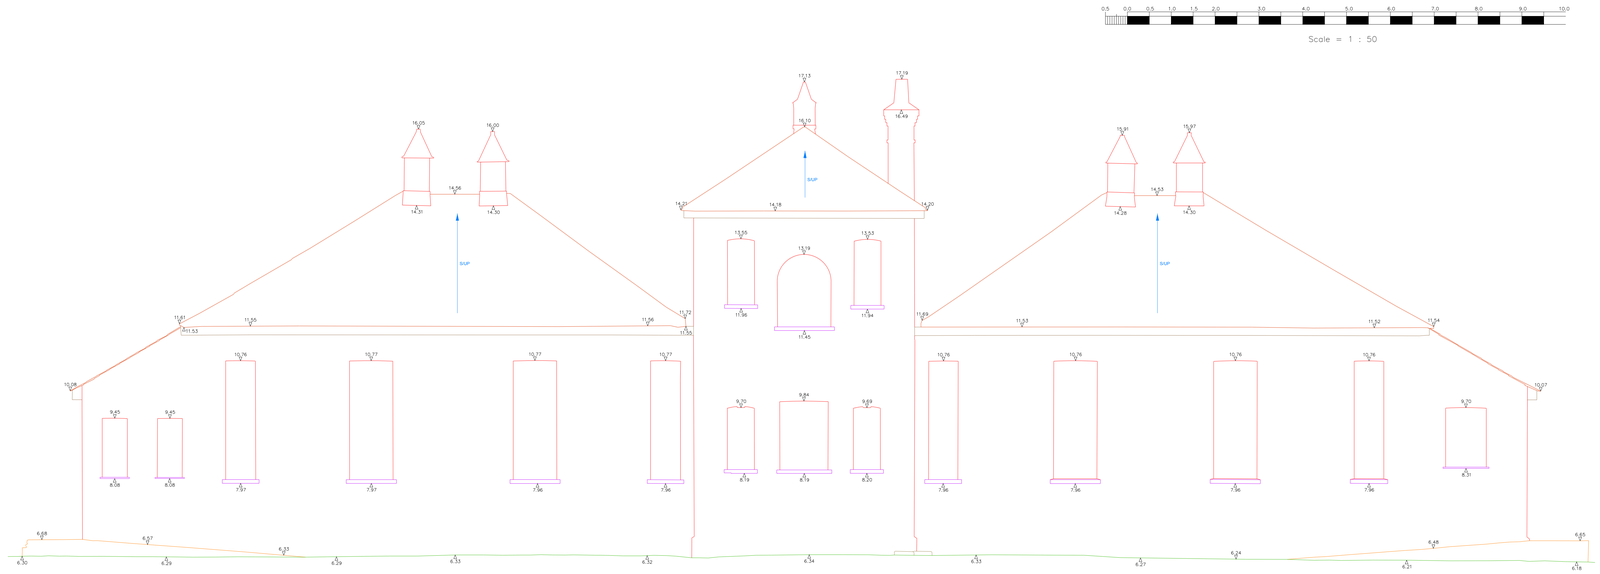

DATUM 3.00m

ELEVATION 19

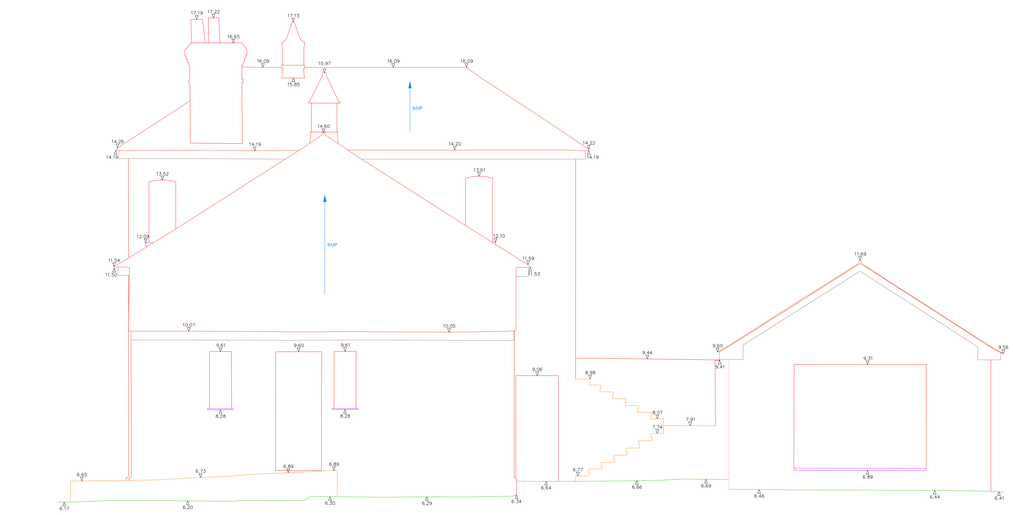

DATUM 3.00m

ELEVATION 20

Scale = 1 : 50

ELEVATION KEY

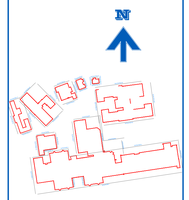

REVISION:

SCALE:	DATE:
1:50 @A0	DECEMBER/2018
DRAWING NO:	DRAWN BY:
08	XYZ
SURVEYED BY:	CHECKED BY:
CB	ME

LEVELS RELATE TO:

GPS DATA

SITE ADDRESS:

BARNES HOSPITAL
SOUTH WORPLE WAY
BARNES
SW14 8SU

DRAWING TITLE:
ELEVATIONS

JOB NUMBER:
2018/298

CLIENT:
SQUIRE&PARTNERS LLP

XYZ SURVEY GROUP LTD
CHARTERED SURVEYORS
HEAD OFFICE
TRIDENT COURT, UNIT ONE, OAKCROFT ROAD
CHESSINGTON, SURREY, KT9 1BD
TEL 020 8255 4555
E-Mail: surveyors@xyzsurveys.co.uk
Website: www.xyzsurveys.co.uk

CHARTERED SURVEYORS

© Copyright 2018 XYZ Survey Group