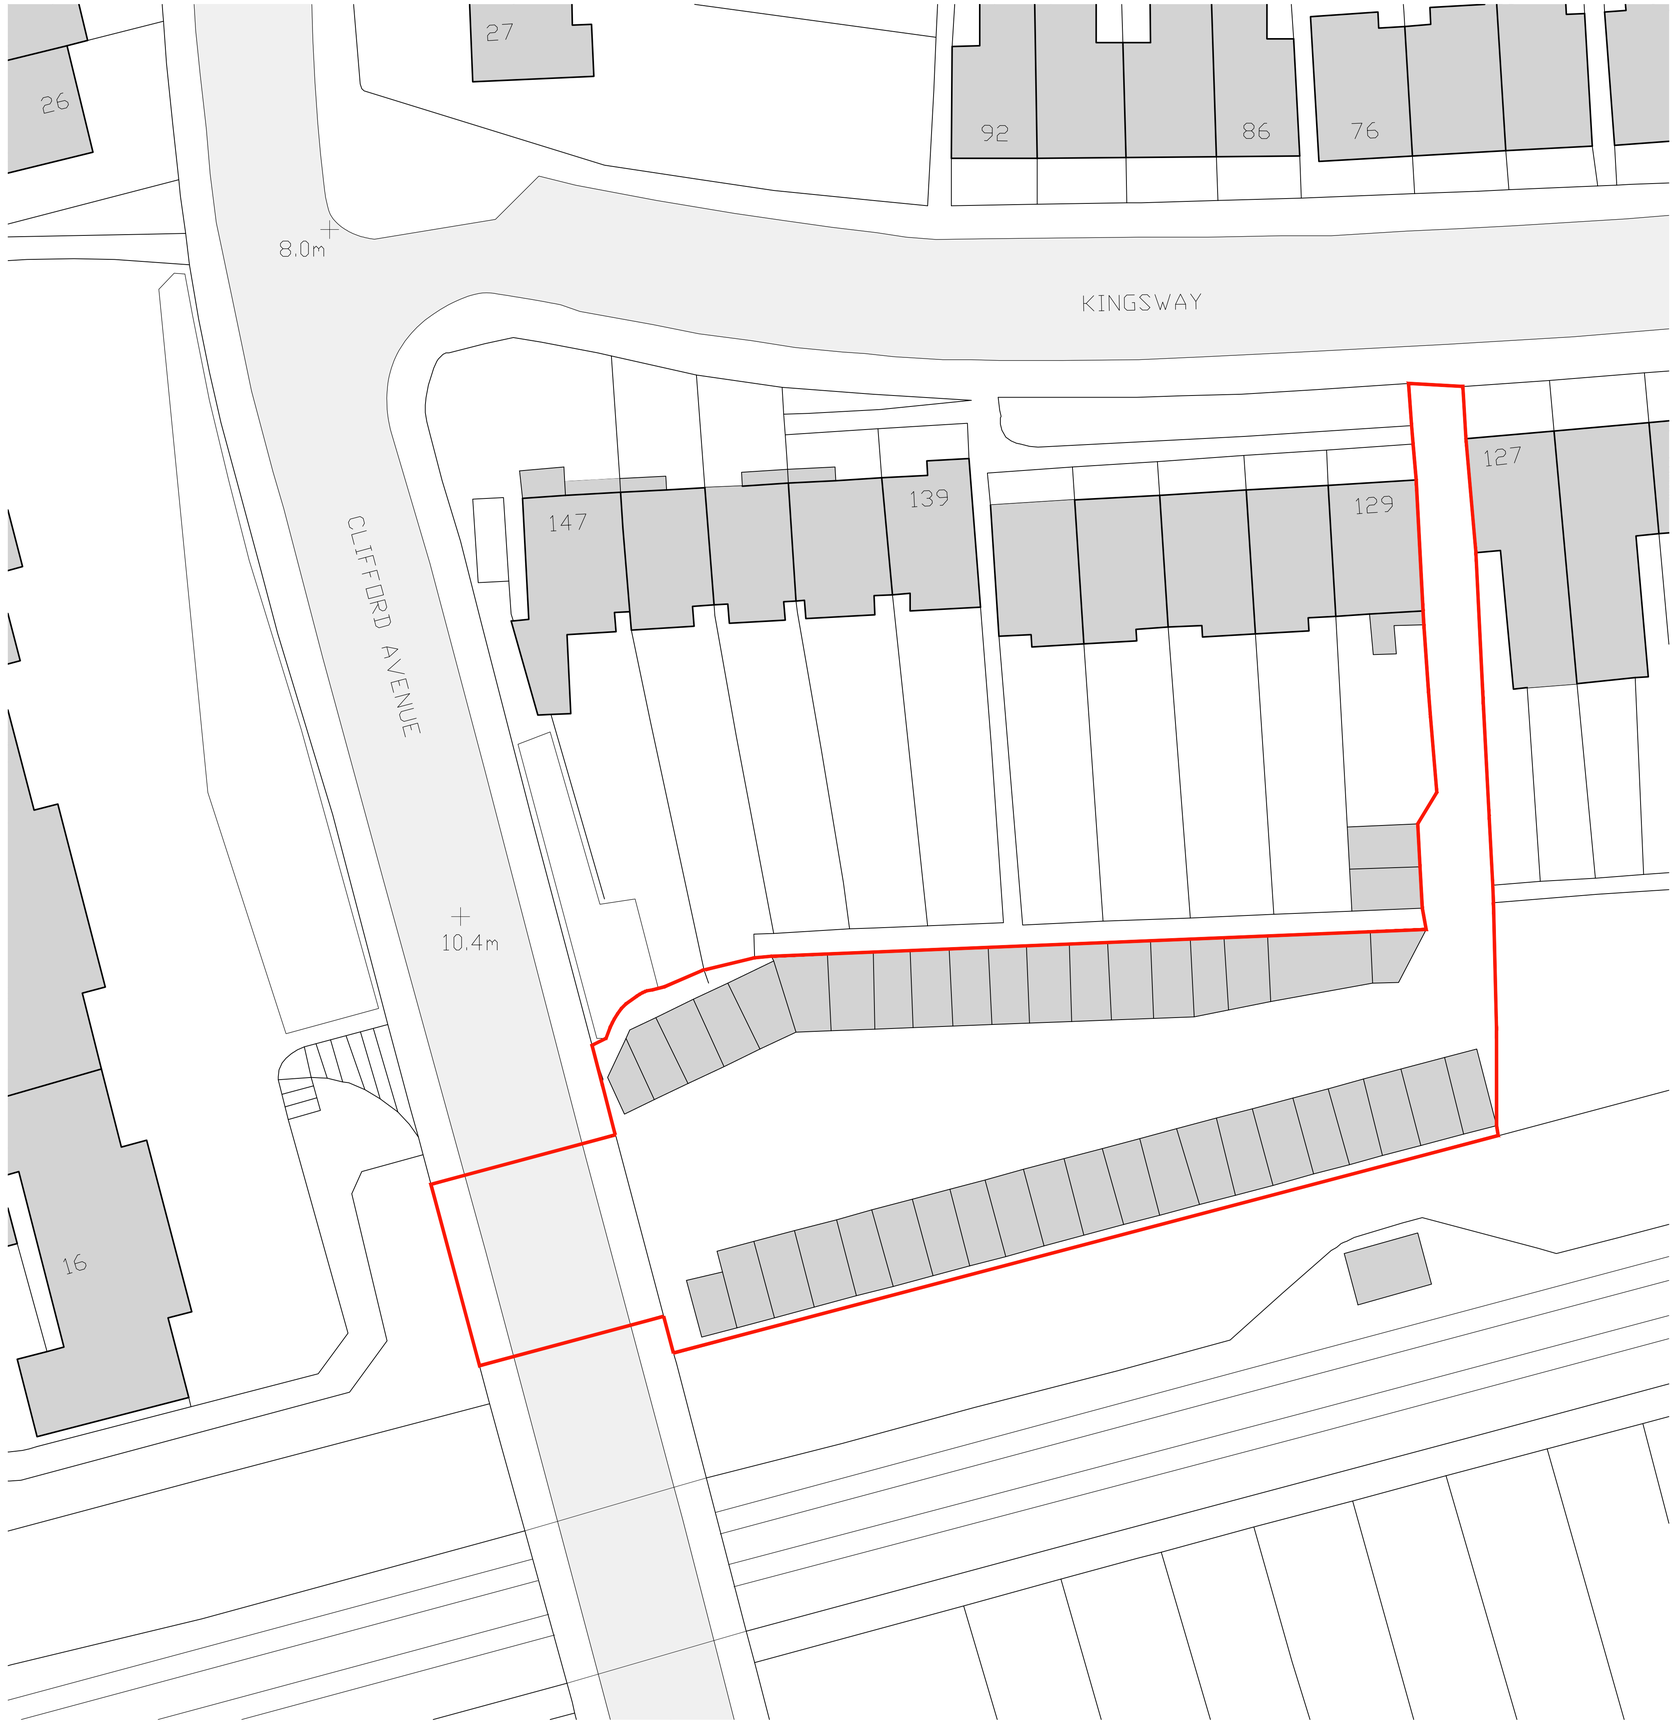

Do not scale from this drawing

N

Site Boundary

0 10m 20m

PLANNING

Rev	Description	Issued	Dwn	Chk
A	Drawings Issued For Planning	15.02.19	US	IF

Client

Space Solutions (UK) Ltd

Project

Land rear of Kingsway
London SW14 7HN

Drawing

Site Location Plan

Scale	Date	Drawn	Checked
1:200 @ A1	Feb '19	US	CH

BrookesArchitects

Upstairs at The Grange, Bank Lane,
London SW15 5JT

T 020 8487 1223
F 020 8876 4172
E info@brookesarchitects.co.uk

www.brookesarchitects.co.uk

Drawing No.			Rev No.
4594	2	020	A