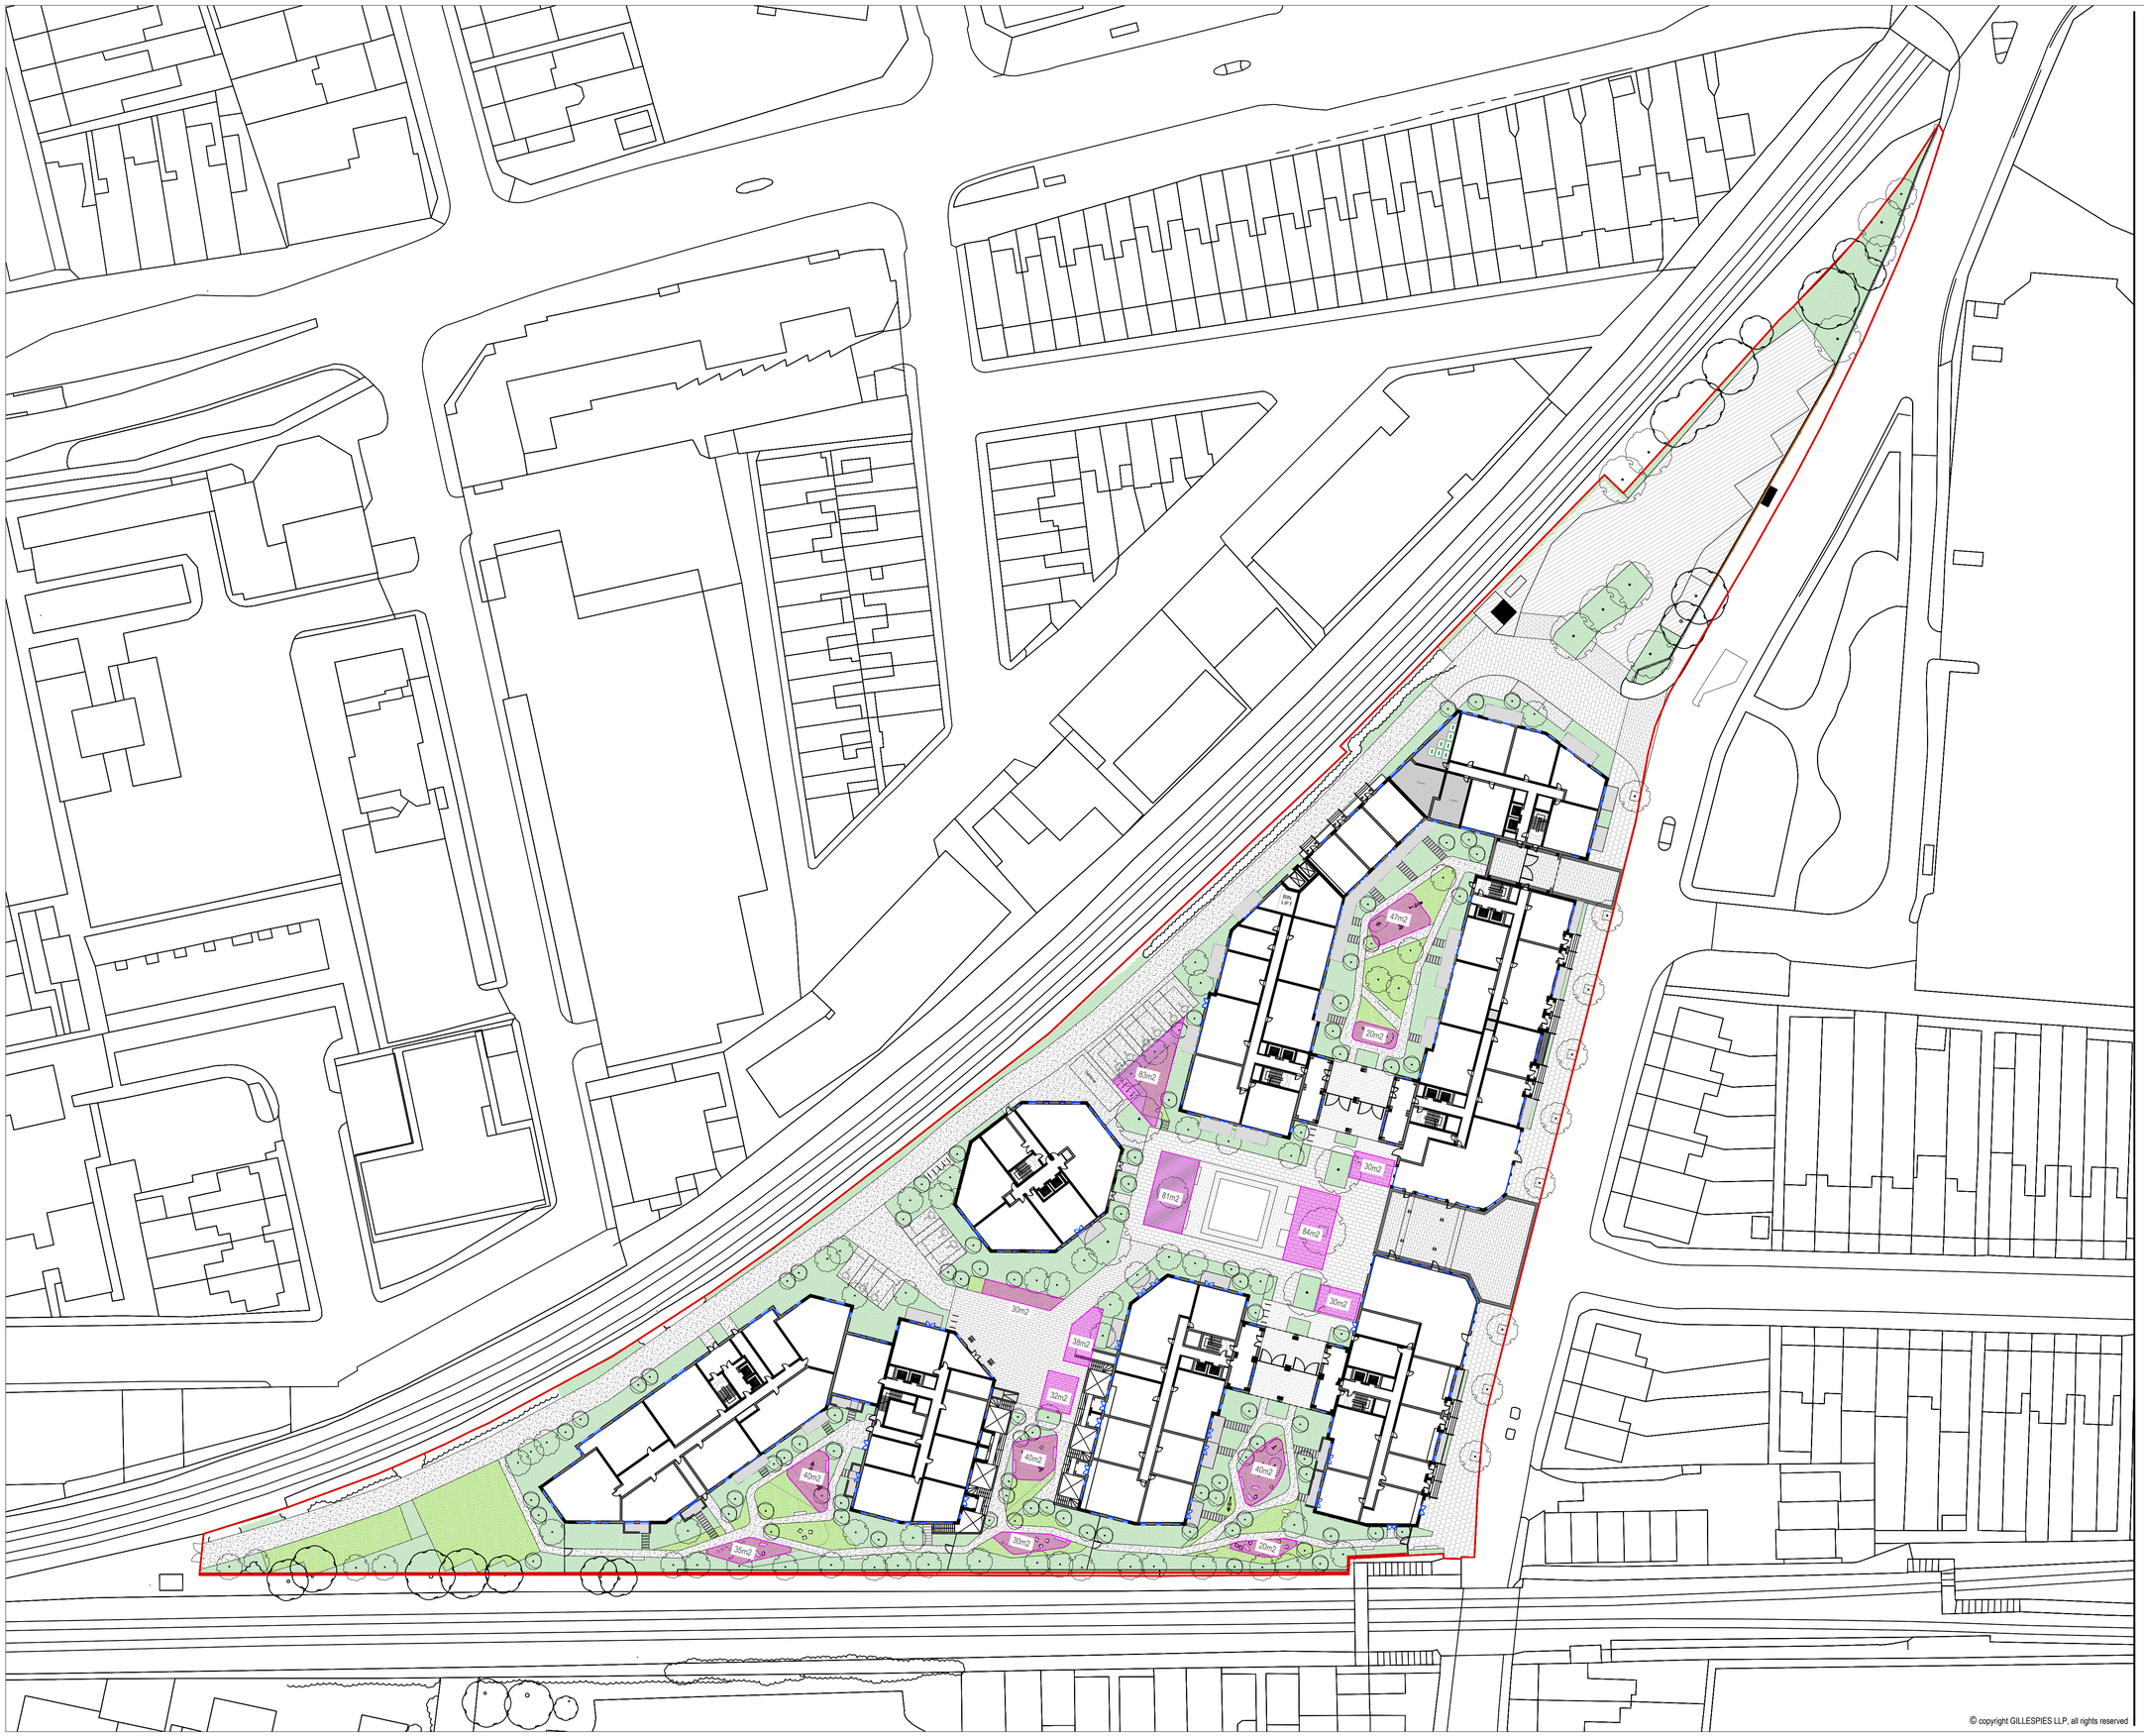

rev	details	by	date
00	For information	AP	07.11.2018
01	For Planning	AP	29.01.2019
02	Inclusion of play areas	AP	28.03.2019
03	Revised play areas	GP	16.04.2019
04	Revised tree planting	GP	08.05.2019

Notes

1.0 Do not scale from drawing, use figured dimensions only
1.1 All dimensions to be checked onsite
1.2 This drawing to be read in conjunction with all other Gillespies drawings and specifications

Play areas - 0-11years (Doorstep play and Local play)

GENERAL

- Existing paving to be retained
- Concrete flags
- Granite paving with frame
- Granite slabs
- Granite setts
- Granite setts (Colour mix)
- Resin bound paving
- High quality concrete block paving
- Private terraces-decking
- Stepping stones
- Seating elements
- Play elements
- Gates and Fences
- Proposed timber fence infill
- 2.4m max brick screen wall
- Cycle stands
- Lawn
- Proposed planting
- Existing green buffer to be retained
- Existing Trees
- Proposed Trees
- Planning Boundary

N

Project title
Manor Road Richmond

Drawing title
Landscape General Arrangement

Drawing status	Scale	Drawn
PLANNING	1:500 @ A1	GP
	Date 07.11.2018	Checked RC

Drawing number	Revision
P11559-00-001-100	04

Client
Avaton
56 Queen Anne Street, Lalldon, W1G 9LA

GILLESPIES
1 St John's Square, London EC1M 4DH
P: 020 7253 2929 E: design.london@gillespies.co.uk

© copyright GILLESPIES LLP, all rights reserved