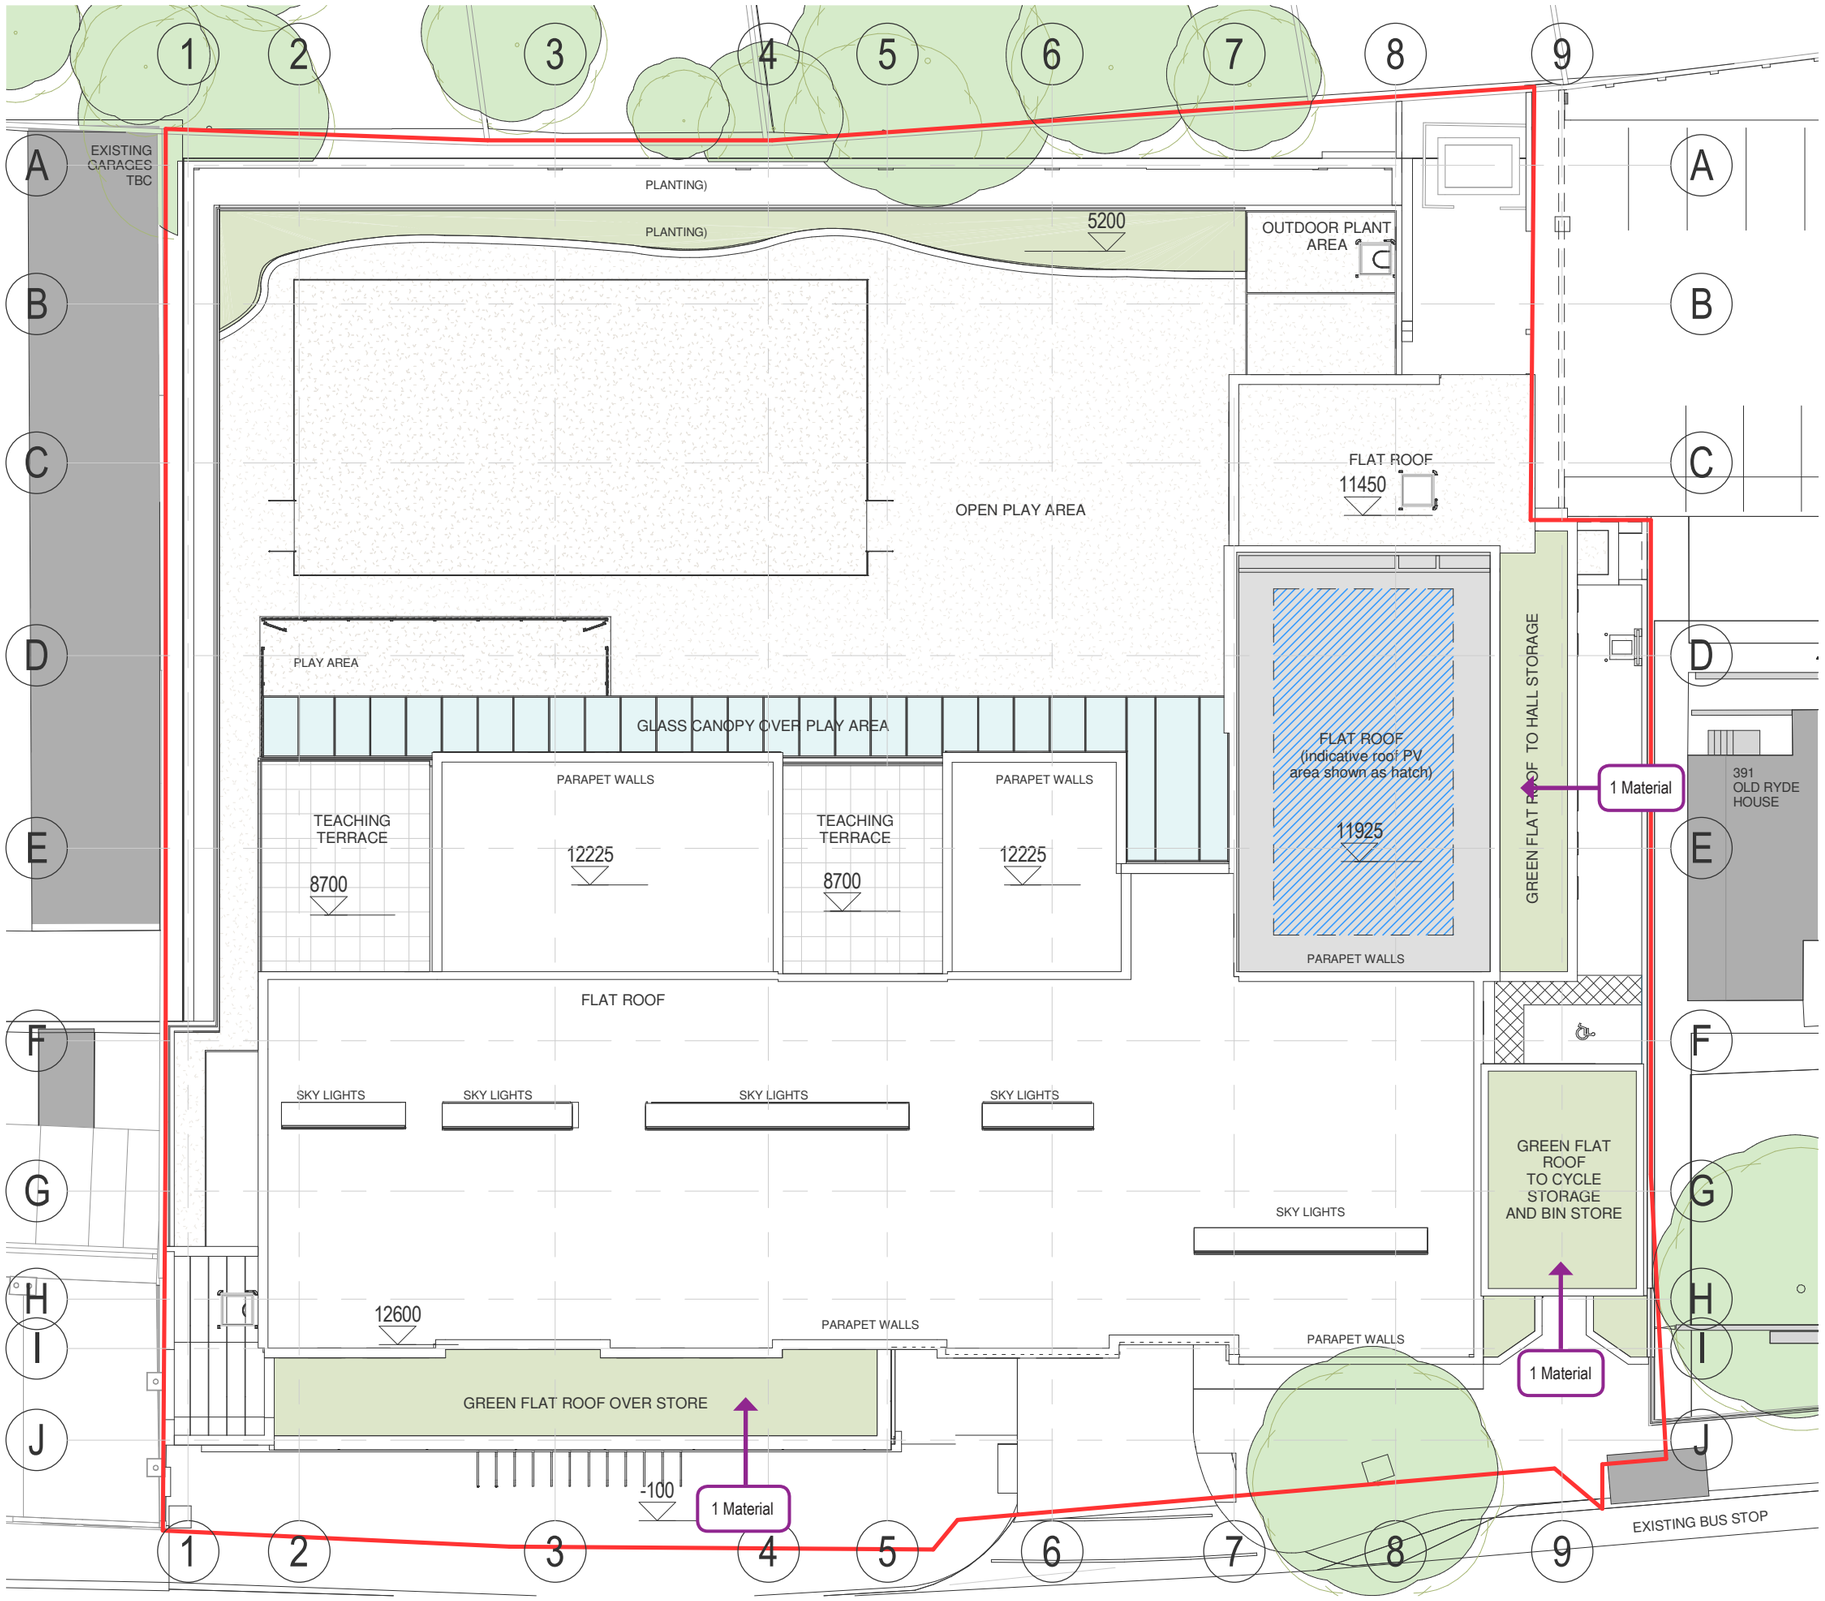


# Original Roof Planning Drawing

## Facade Material Change

1 Proposed Change: Green roof position moved to main roof level.

Reasons: Green roofs combined on top floor for improved maintenance access.

2 Proposed Change: Guardrail and man-safe design incorporated.

Reasons: Guard rail and man-safe system required to satisfy current Health and Safety statutory regulations.