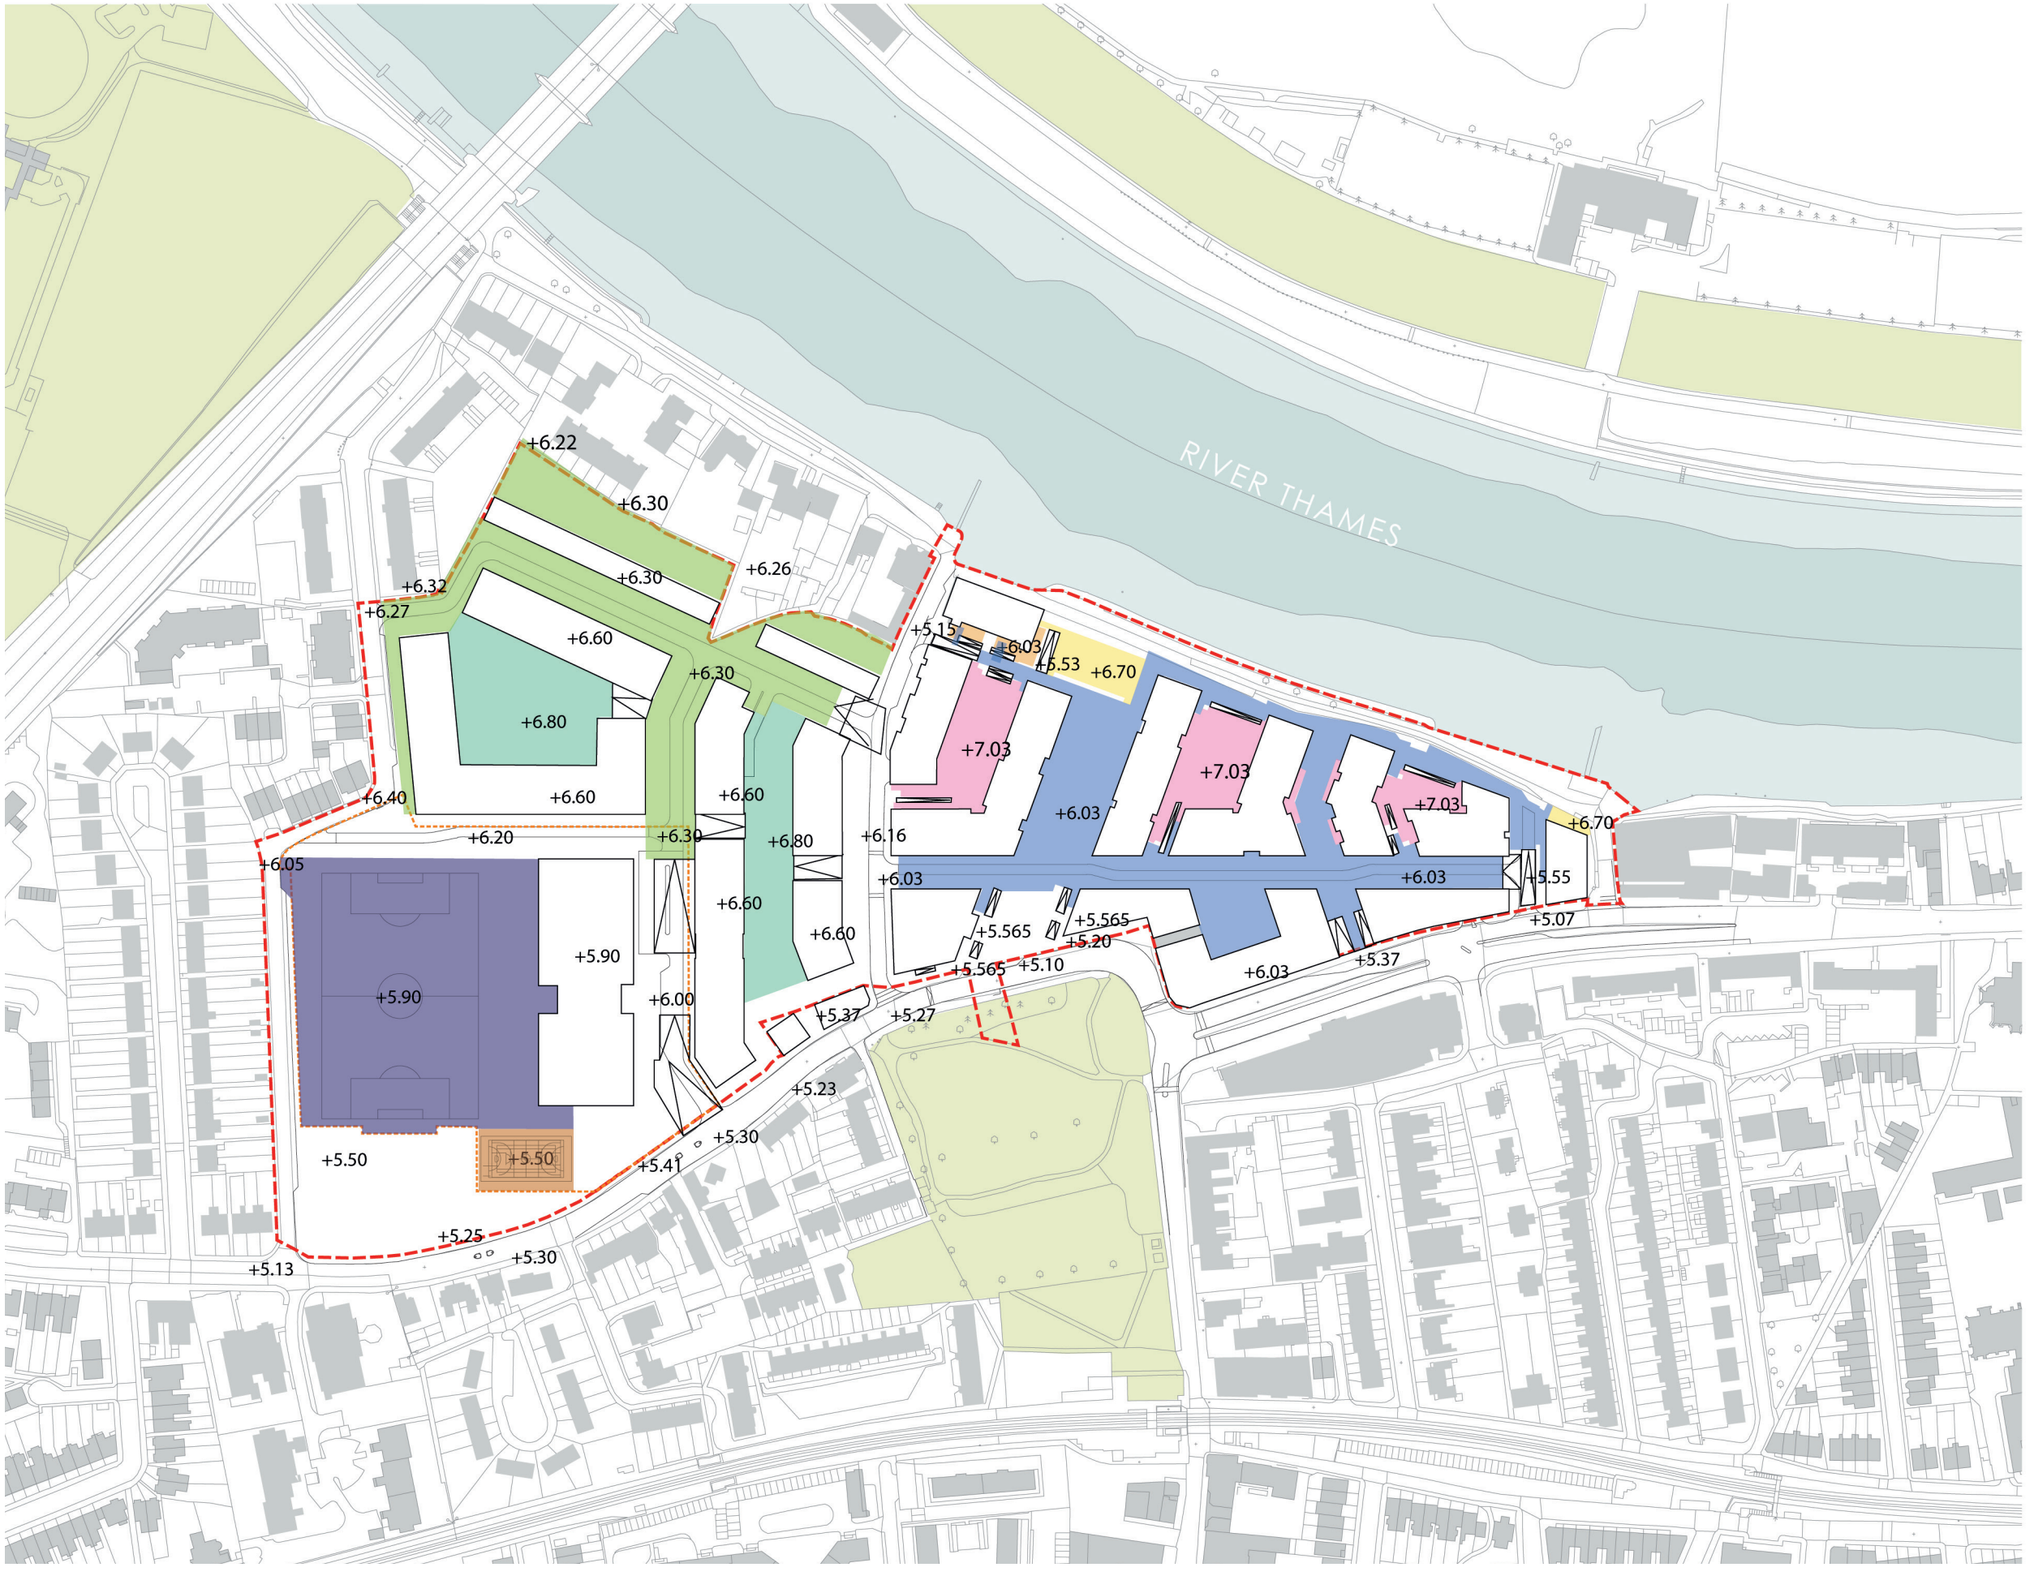

rev	details	by	date
D00	Issued for Planning	RJ	02.02.2018
D01	Issued for Planning	RJ	09.02.2018
D02	Planning Substitution	RJ	11.04.2019

Notes

1.0 All dimensions in millimeters.
1.2 Use only dimensions shown.

- +7.03
- +6.80
- +6.70
- +6.30
- +6.03
- +5.90
- +5.53
- +5.50
- Grading
- Site Application Boundary
- School Application Boundary

N

© copyright GILLESPIES LLP, all rights reserved

Project
STAG BREWERY

Drawing
Proposed Site Wide Landscape Level Plan

Date	Scale	Drawn	Checked
02.02.18	1:2500 @ A3	RC	RJ

Drawing status	Revision
DESIGN	D02

Drawing number
P10736-00-001 - 105

client

DARTMOUTH CAPITAL
Alameda House, 90-100 Sydney Street, London SW3 6NJ
P: xxxx xxx xxx

GILLESPIES
1 St John's Square, London EC1M 4DH
P: 0207 2532929 E: design.london@gillespies.co.uk

R:\P10736-00-001 Stag Brewery Planning Application\Drawings\01 Design\CAD\P10736-00-001-104-109 title.dwg