06/2[illegible]8/ HOT

RECEIVED
21 NOV 2006
PLANNING

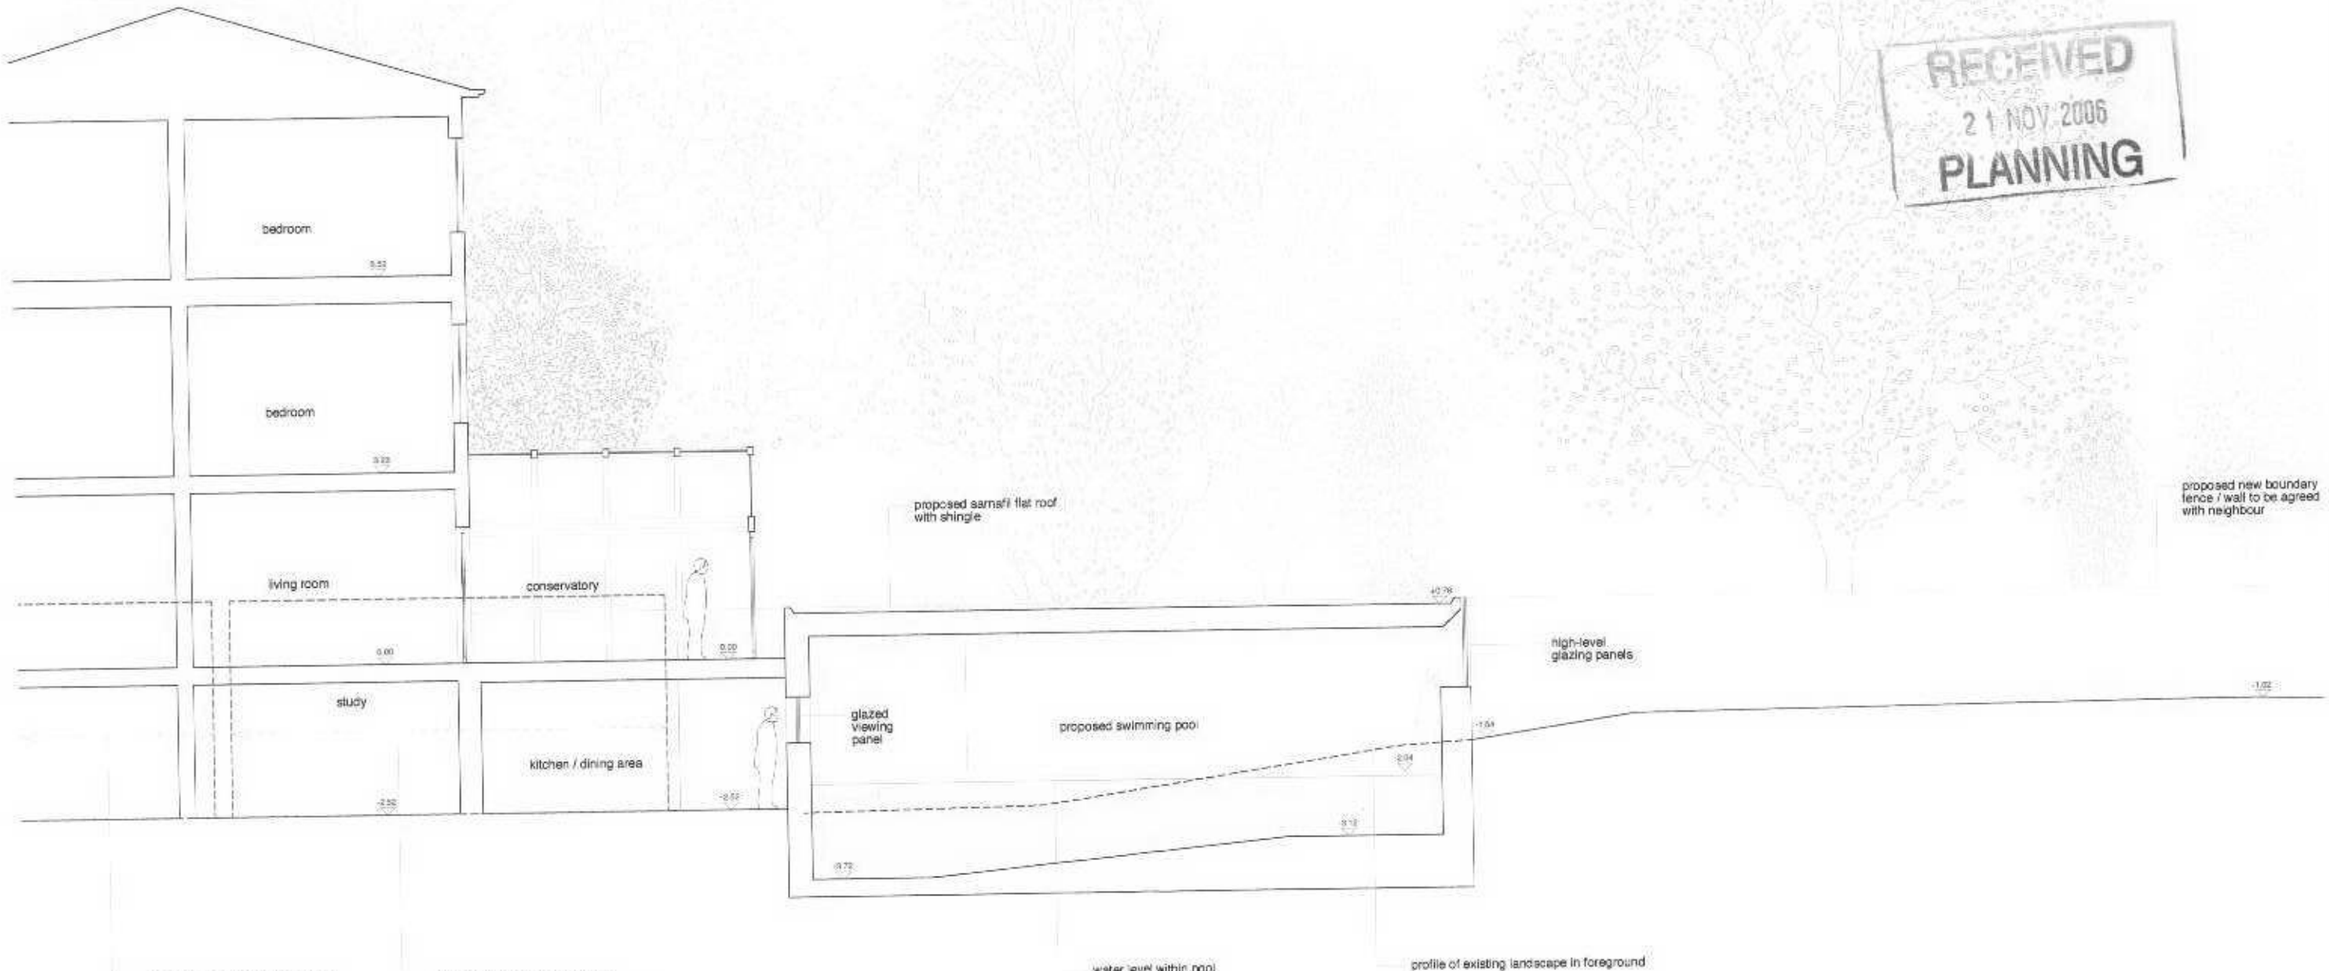

proposed section AA

Revisions
C - 15.11.06 swimming pool floor area reduced and rear paved area lowered / re-grading omitted
B - 24.09.06 submerged plant room relocated to existing plant + storage room
A - 10.08.06 skylight omitted + boundary wall lowered

© clarke desai ltd 2006

project
65 Christchurch Road, SW14

drawing title
Proposed - Section AA

scale
1:100

drawing number
CC PRO 004_sect AA

rev
C

date
Jan 2006

110 foundling court
brunswick centre
marchmont street
london wc1n 1an

t. 020 7278 8333
f. 020 7278 8433
e. mail@clarkedesai.com

clarke:desai