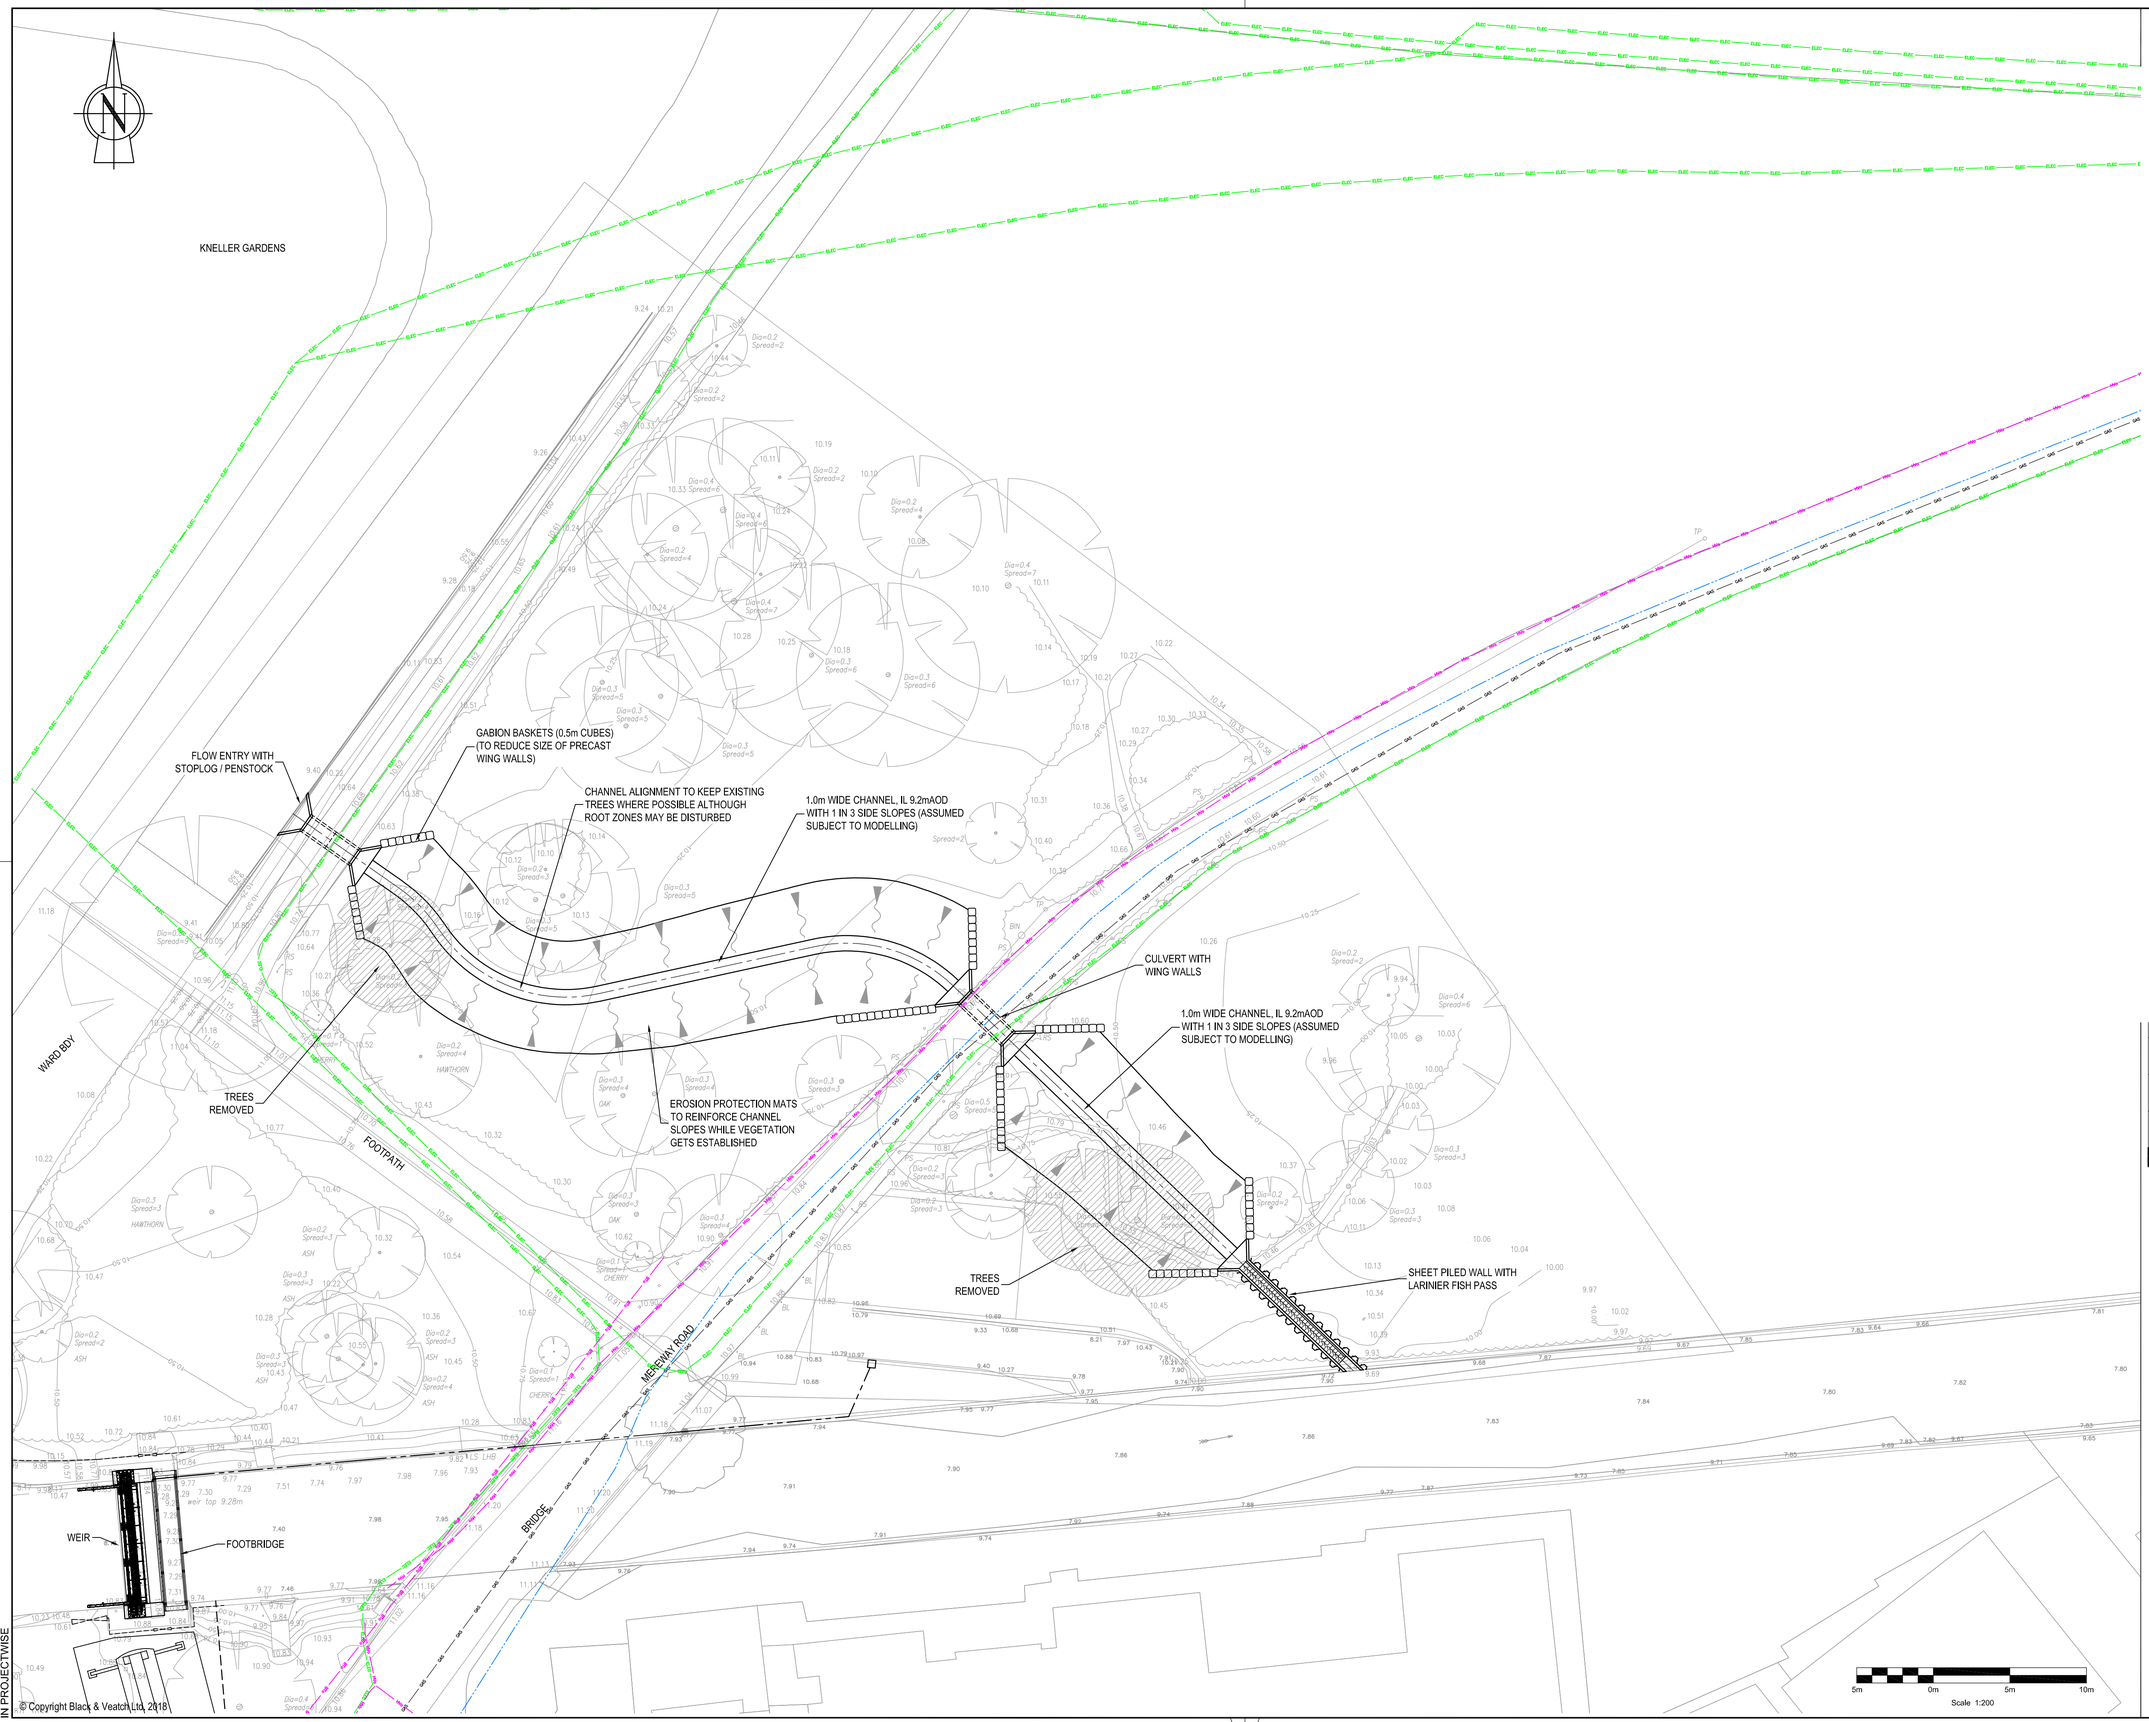

© Copyright Black & Veatch Ltd. 2018

IN PROJECTWISE

Note: The limits, including the height and depths of the Works, shown in this drawing are not to be taken as limiting the obligations of the contractor under Contract.

Reproduced by permission of Ordnance Survey on behalf of HMSO. ©Crown copyright and database rights 2018. Ordnance Survey Licence number 100026380

NOTES

1. ALL DIMENSIONS IN MILLIMETRES UNLESS STATED OTHERWISE.
2. ALL LEVELS IN METRES ABOVE ORDNANCE DATUM (NEWLYN).
3. ONLY PRINCIPAL UTILITIES AND FEATURES HAVE BEEN INDICATED WITH APPROXIMATE LOCATIONS. ACTUAL POSITIONS MUST BE ESTABLISHED AND VERIFIED ON SITE.

LEGEND.

- ELECTRICAL OVERHEAD CABLE
- BT OVERHEAD POLE AND CABLE
- GAS
- TELECOM
- UK POWER NETWORK
- WATER

SAFETY, HEALTH AND ENVIRONMENTAL INFORMATION
IN ADDITION TO THE HAZARDS OR RISKS NORMALLY ASSOCIATED WITH THE TYPES OF WORK DETAILED ON THIS DRAWING, THE FOLLOWING SIGNIFICANT RESIDUAL RISKS SHOULD BE NOTED. FURTHER DETAILS ARE INCLUDED IN THE CDM DESIGN RISK MANAGEMENT REGISTER
CONSTRUCTION :
MAINTENANCE, CLEANING AND OPERATION :
DECOMMISSIONING OR DEMOLITION :

Rev	Drawn	Chkd	Rvwd	Apprvd	Date	Description
P01	TJM	TB	TN	TB	20/06/19	INITIAL DRAFT FOR DISCUSSION

Designed by: Date:

Status
S8 Suitable for client review, comment and/or approval

Client
WEM Environment Agency Framework

Client Drawing No.
ENVIMSE900049-GBV-SZ-320-DR-C-B1401_3-S8-P01-B1401-EA4-LOD4

gbv A GALLIFORD TRY, BLACK & VEATCH JOINT VENTURE
Registered office: Cowley Business Park, Cowley, Uxbridge, Middlesex, UB8 2AL, UK
Registered in England and Wales: Company no. 08584398

Project
HNL MEICA APPRAISAL PACKAGE

Drawing title
MEREWAY SLUICE
GENERAL ARRANGEMENT
FISH PASS INCLUDING FOOTBRIDGE

Drawing scale: 1:200 Sheet size: A1

Drawing no. 122749-BVL-Z0-320-DR-C-00012 Revision P01