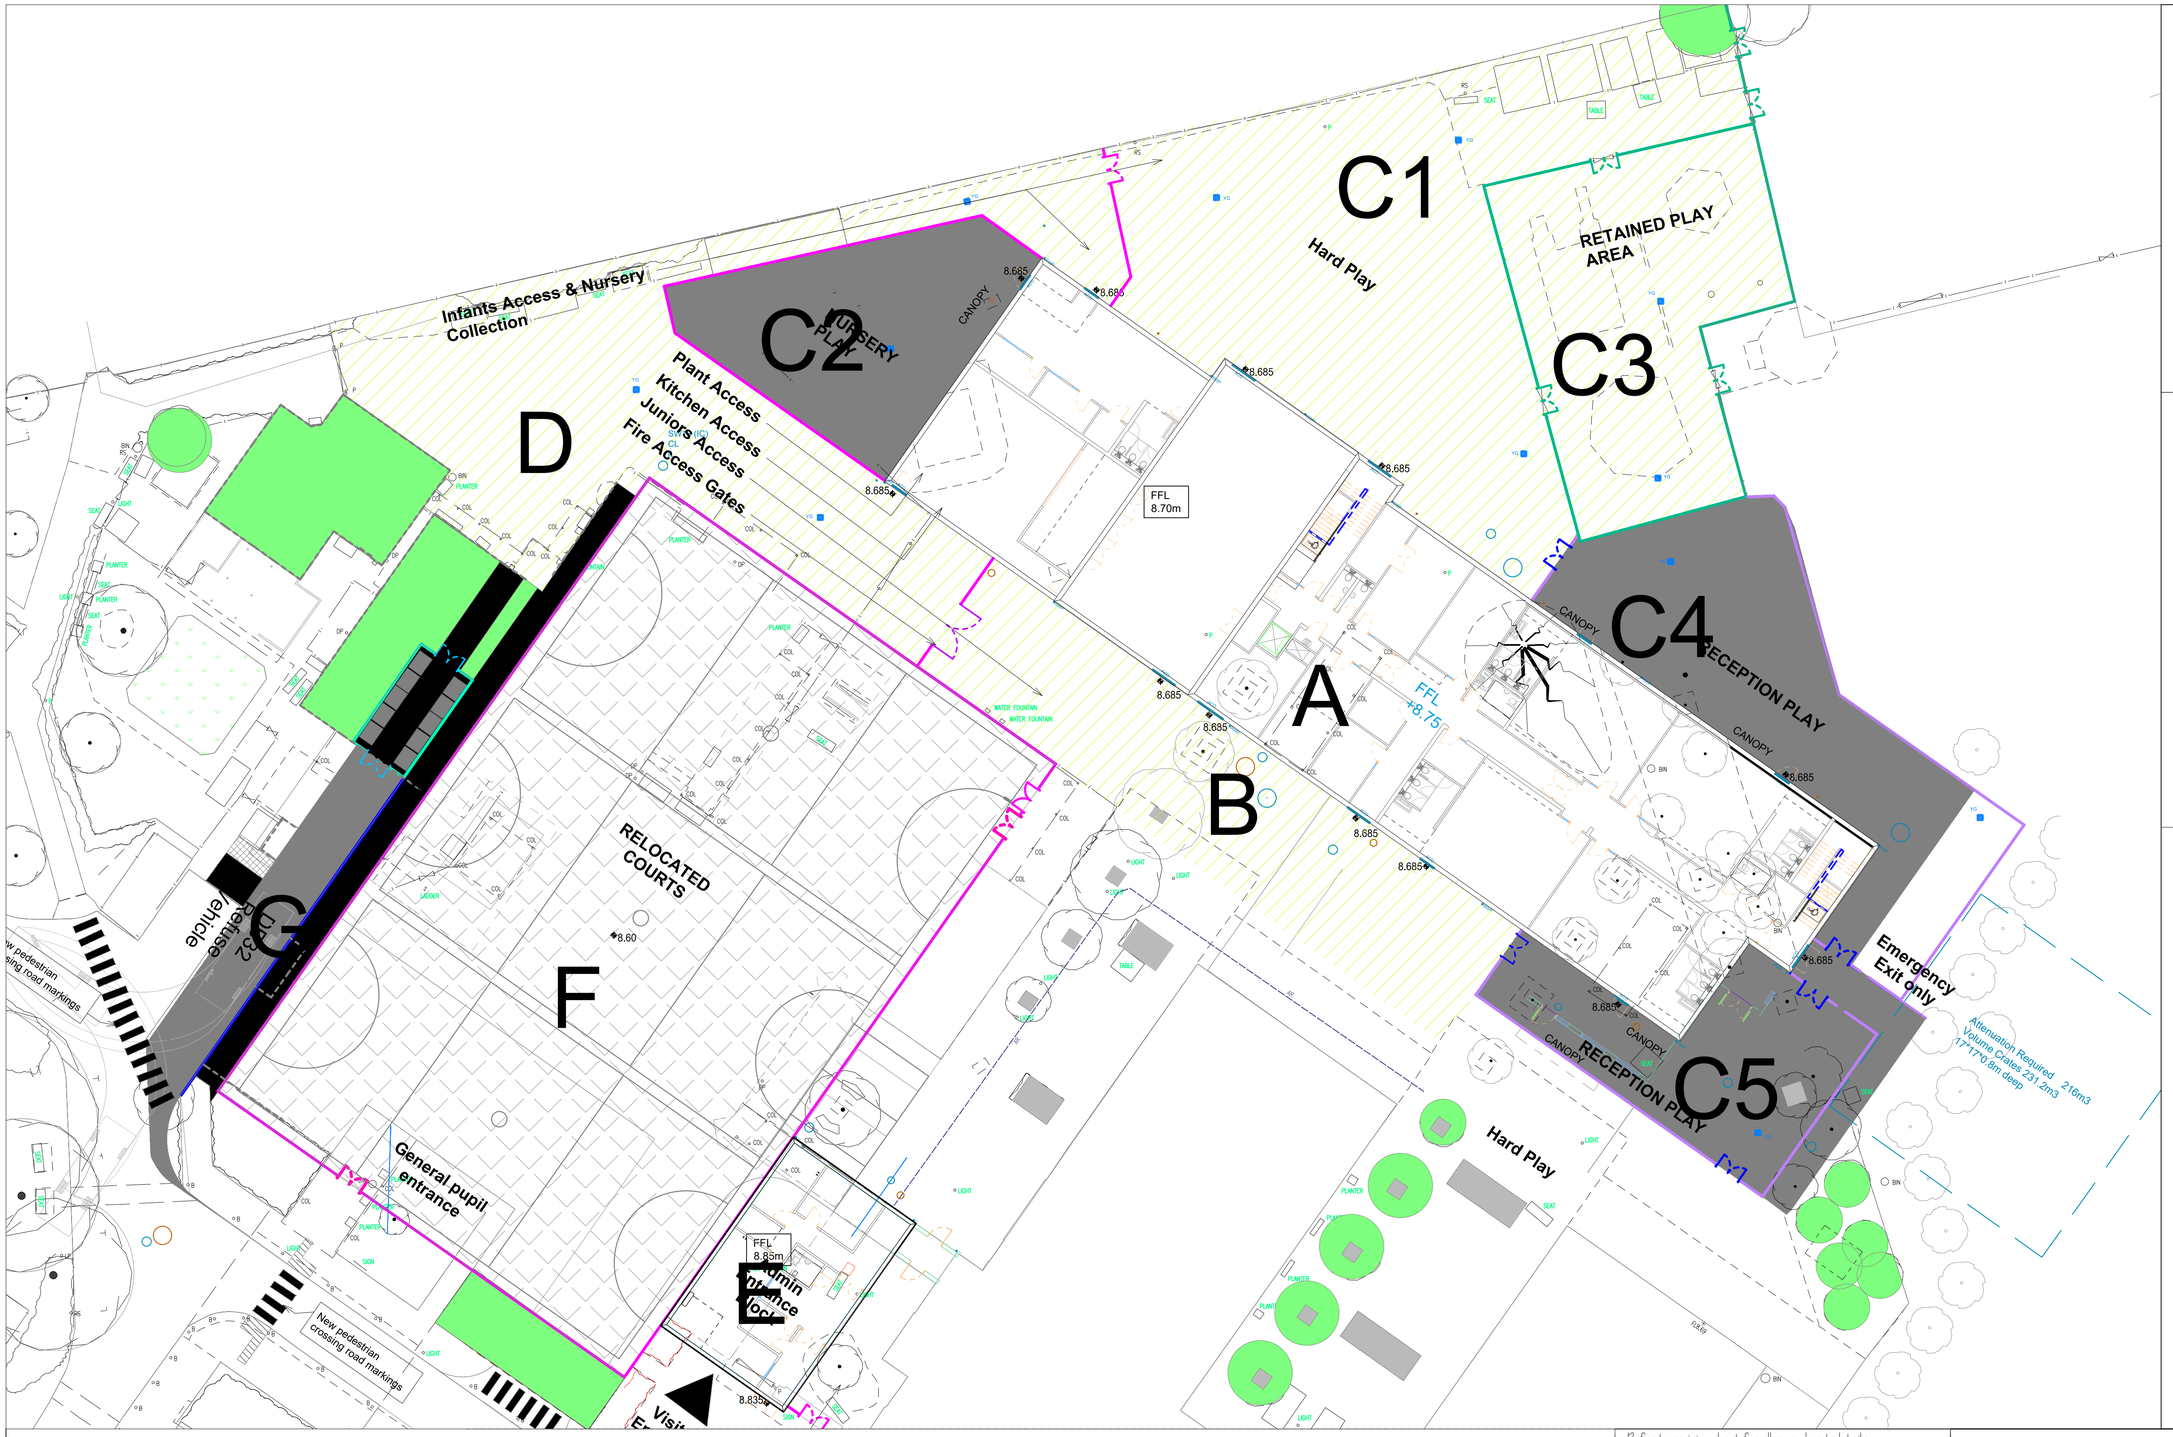

This drawing is the copyright of Teicniuil Priory Consulting Engineers Ltd. No part of this drawing may be copied, transferred, or reproduced and is not for issue to third parties unless written consent is given by Teicniuil Priory Consulting Engineers Ltd.

Do Not Scale from drawing. Only written dimensions are to be taken in respect of this project.
All dimensions are in millimetres unless otherwise stated.
The designer is to be notified immediately of any suspect omissions or discrepancies.

This drawing is to be read in conjunction with all other relevant drawings and details.

Should there be any conflict between the details indicated on this drawing and those indicated on other drawings the Designer should be notified PRIOR to construction on site.

The Contractor is responsible for ensuring that all works are to the satisfaction of the Designer.

All workmanship is to be constructed in accordance with current Building Regulations.

All levels are in relation to Ordnance Datum, unless otherwise stated.

Legend

- Existing Hardstanding to be Retained (Pedestrian Asphalt Re-instatement around new build)
- Proposed Courts (Permeable Asphalt)
- Proposed Grass
- Proposed Path (Trafficked Asphalt)
- Proposed Path (Pedestrian Asphalt)
- 69.985 Proposed Ground Levels

Impermeable Areas Considered for Attenuation:

A New School Building
= 1194m2
B Path (new & existing)
= 373m2
C Hard play (new & existing)
= 1989m2

C1 = 843m2
C2 = 224m2
C3 = 348m2
C4 = 302m2
C5 = 248m2

D Existing Hardstanding
= 518m2
E New Reception Building
= 147m2
F Re-Located Courts
= 1444m2
G Road & Bin Area
= 210m2

Total Area = 5875m2

01
25-19-0-850
Hardstanding Plan
Collis Primary School SCALE: 1:200

Refer to revision sheet for all amendment details

Rev	Date	General Revision	Drwn	chkd
issue for:		Draft CP		

Client: Extraspace

Project Title: Collis Primary School

Drwg Title: Hardstandings Plan

Drwn by: JON **Date** July 19
chckd by: M.C **Date** July 19

Job No: 25-19 **Scale** 1:200 **paper size** A1

Drwg No: 25-19-0-850 **Ref** **Sheet** **Rev**

ENGINEERING
SURVEYING
ARCHITECTURE
teicniuil-priory
consulting engineers
THE COURTYARD
FAIR HILL
KILLARNEY
CO. KERRY
TEL: 064 6631847
EMAIL: info@teicniuil.ie
WEB: www.teicniuil.ie