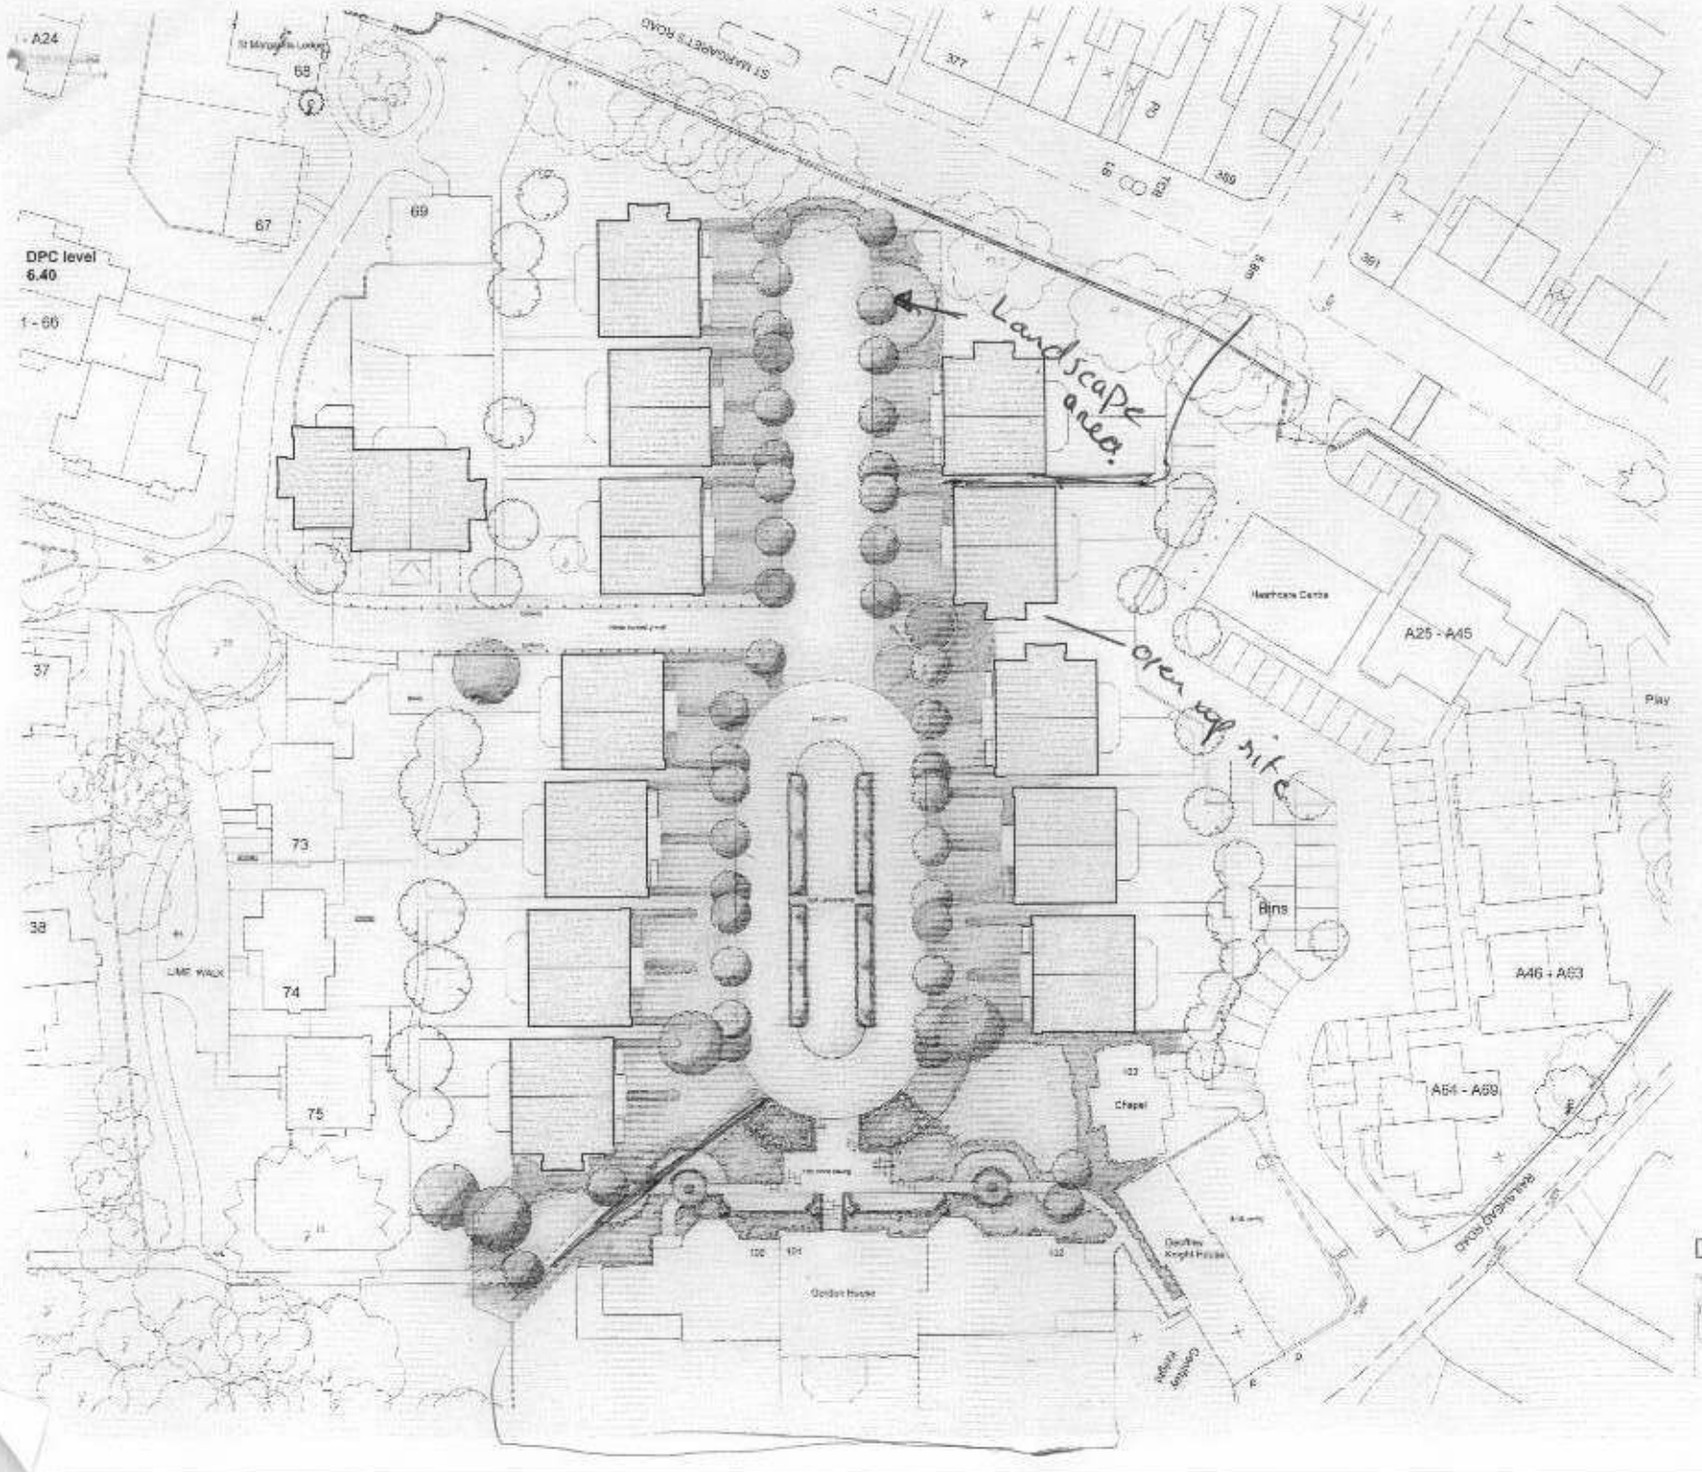

ALL LEVELS SUBJECT TO FINAL SITE CHECK PRIOR TO CONSTRUCTION

N

Design Group 3 | Architects

100 P04