PL010_PL01

REVISION	DATE	BY	DESCRIPTION	CHECKED
PL01	12.07.2019	AS	PLANNING SUBMISSION	TB

REFERENCE FILES
-

NOTES
- -

LEGEND

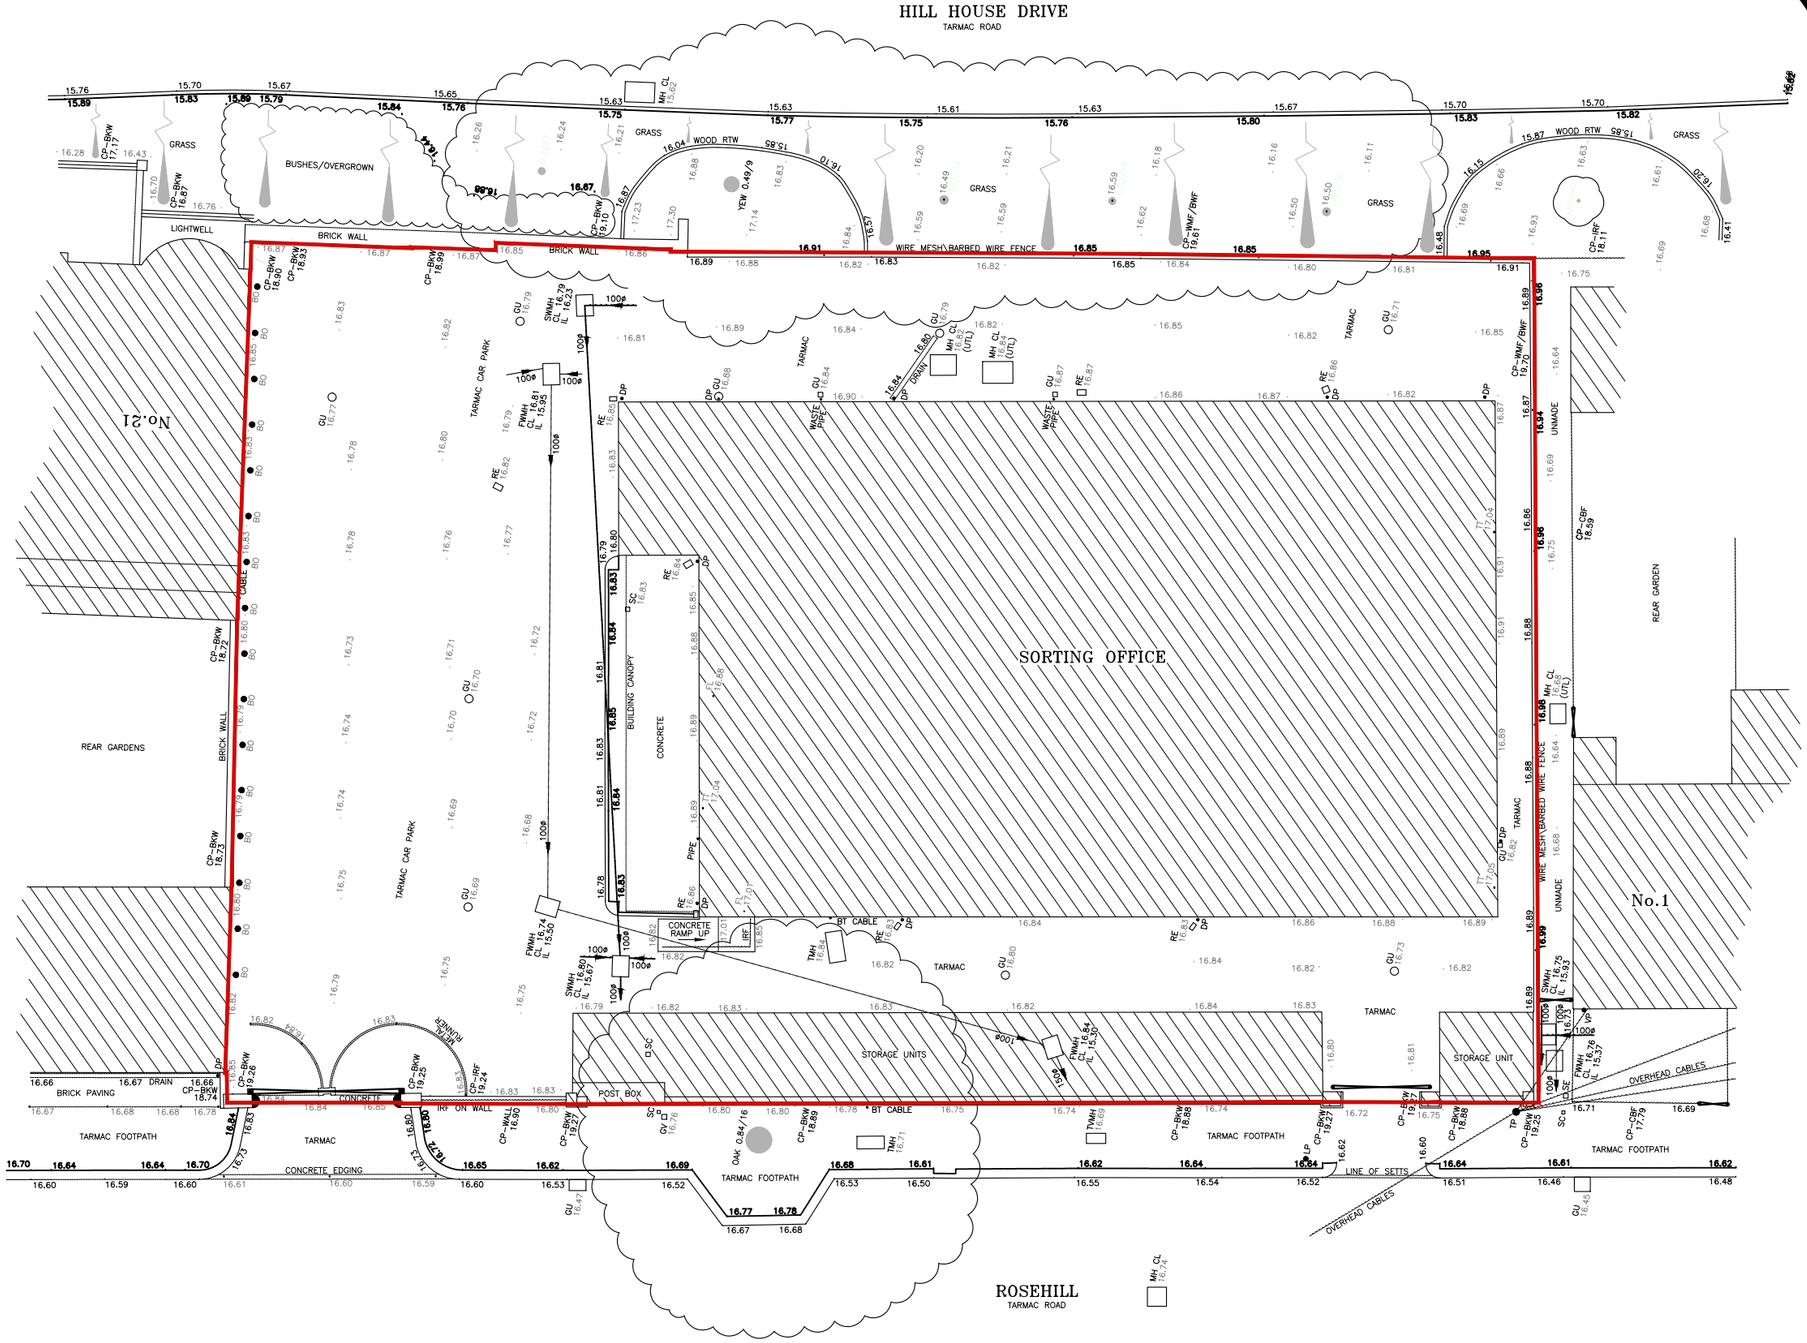

1:200 EXISTING SITE PLAN

SCALE BAR
0 1 2 3 4 5 6 7 8 9 10 M

dga architects
David Gallagher Associates LLP
Studio 3.07, Food Exchange
New Covent Garden Market
London SW8 5EL
Telephone 0207 834 9474
info@dga-architects.co.uk
www.dga-architects.co.uk

© 2019 David Gallagher Associates LLP. All rights reserved.

CLIENT:
sndevelopments
SN DEVELOPMENTS
1S.01 Barley Mow Centre, 10 Barley Mow Passage
LONDON. W4 4PH

PROJECT:
FORMER POST OFFICE SITE HAMPTON, TW12 1HZ

DRAWING TITLE:
EXISTING SITE PLAN

JOB NO:	STATUS:	SHEET SIZE:
1836	PLANNING	A3
DRAWN BY:	FIRST DRAWN:	DRAWING SCALE:
AS	14.01.2019	1:200

DRAWING NUMBER: **1836-010** REVISION: **PL01**