FOR PLANNING

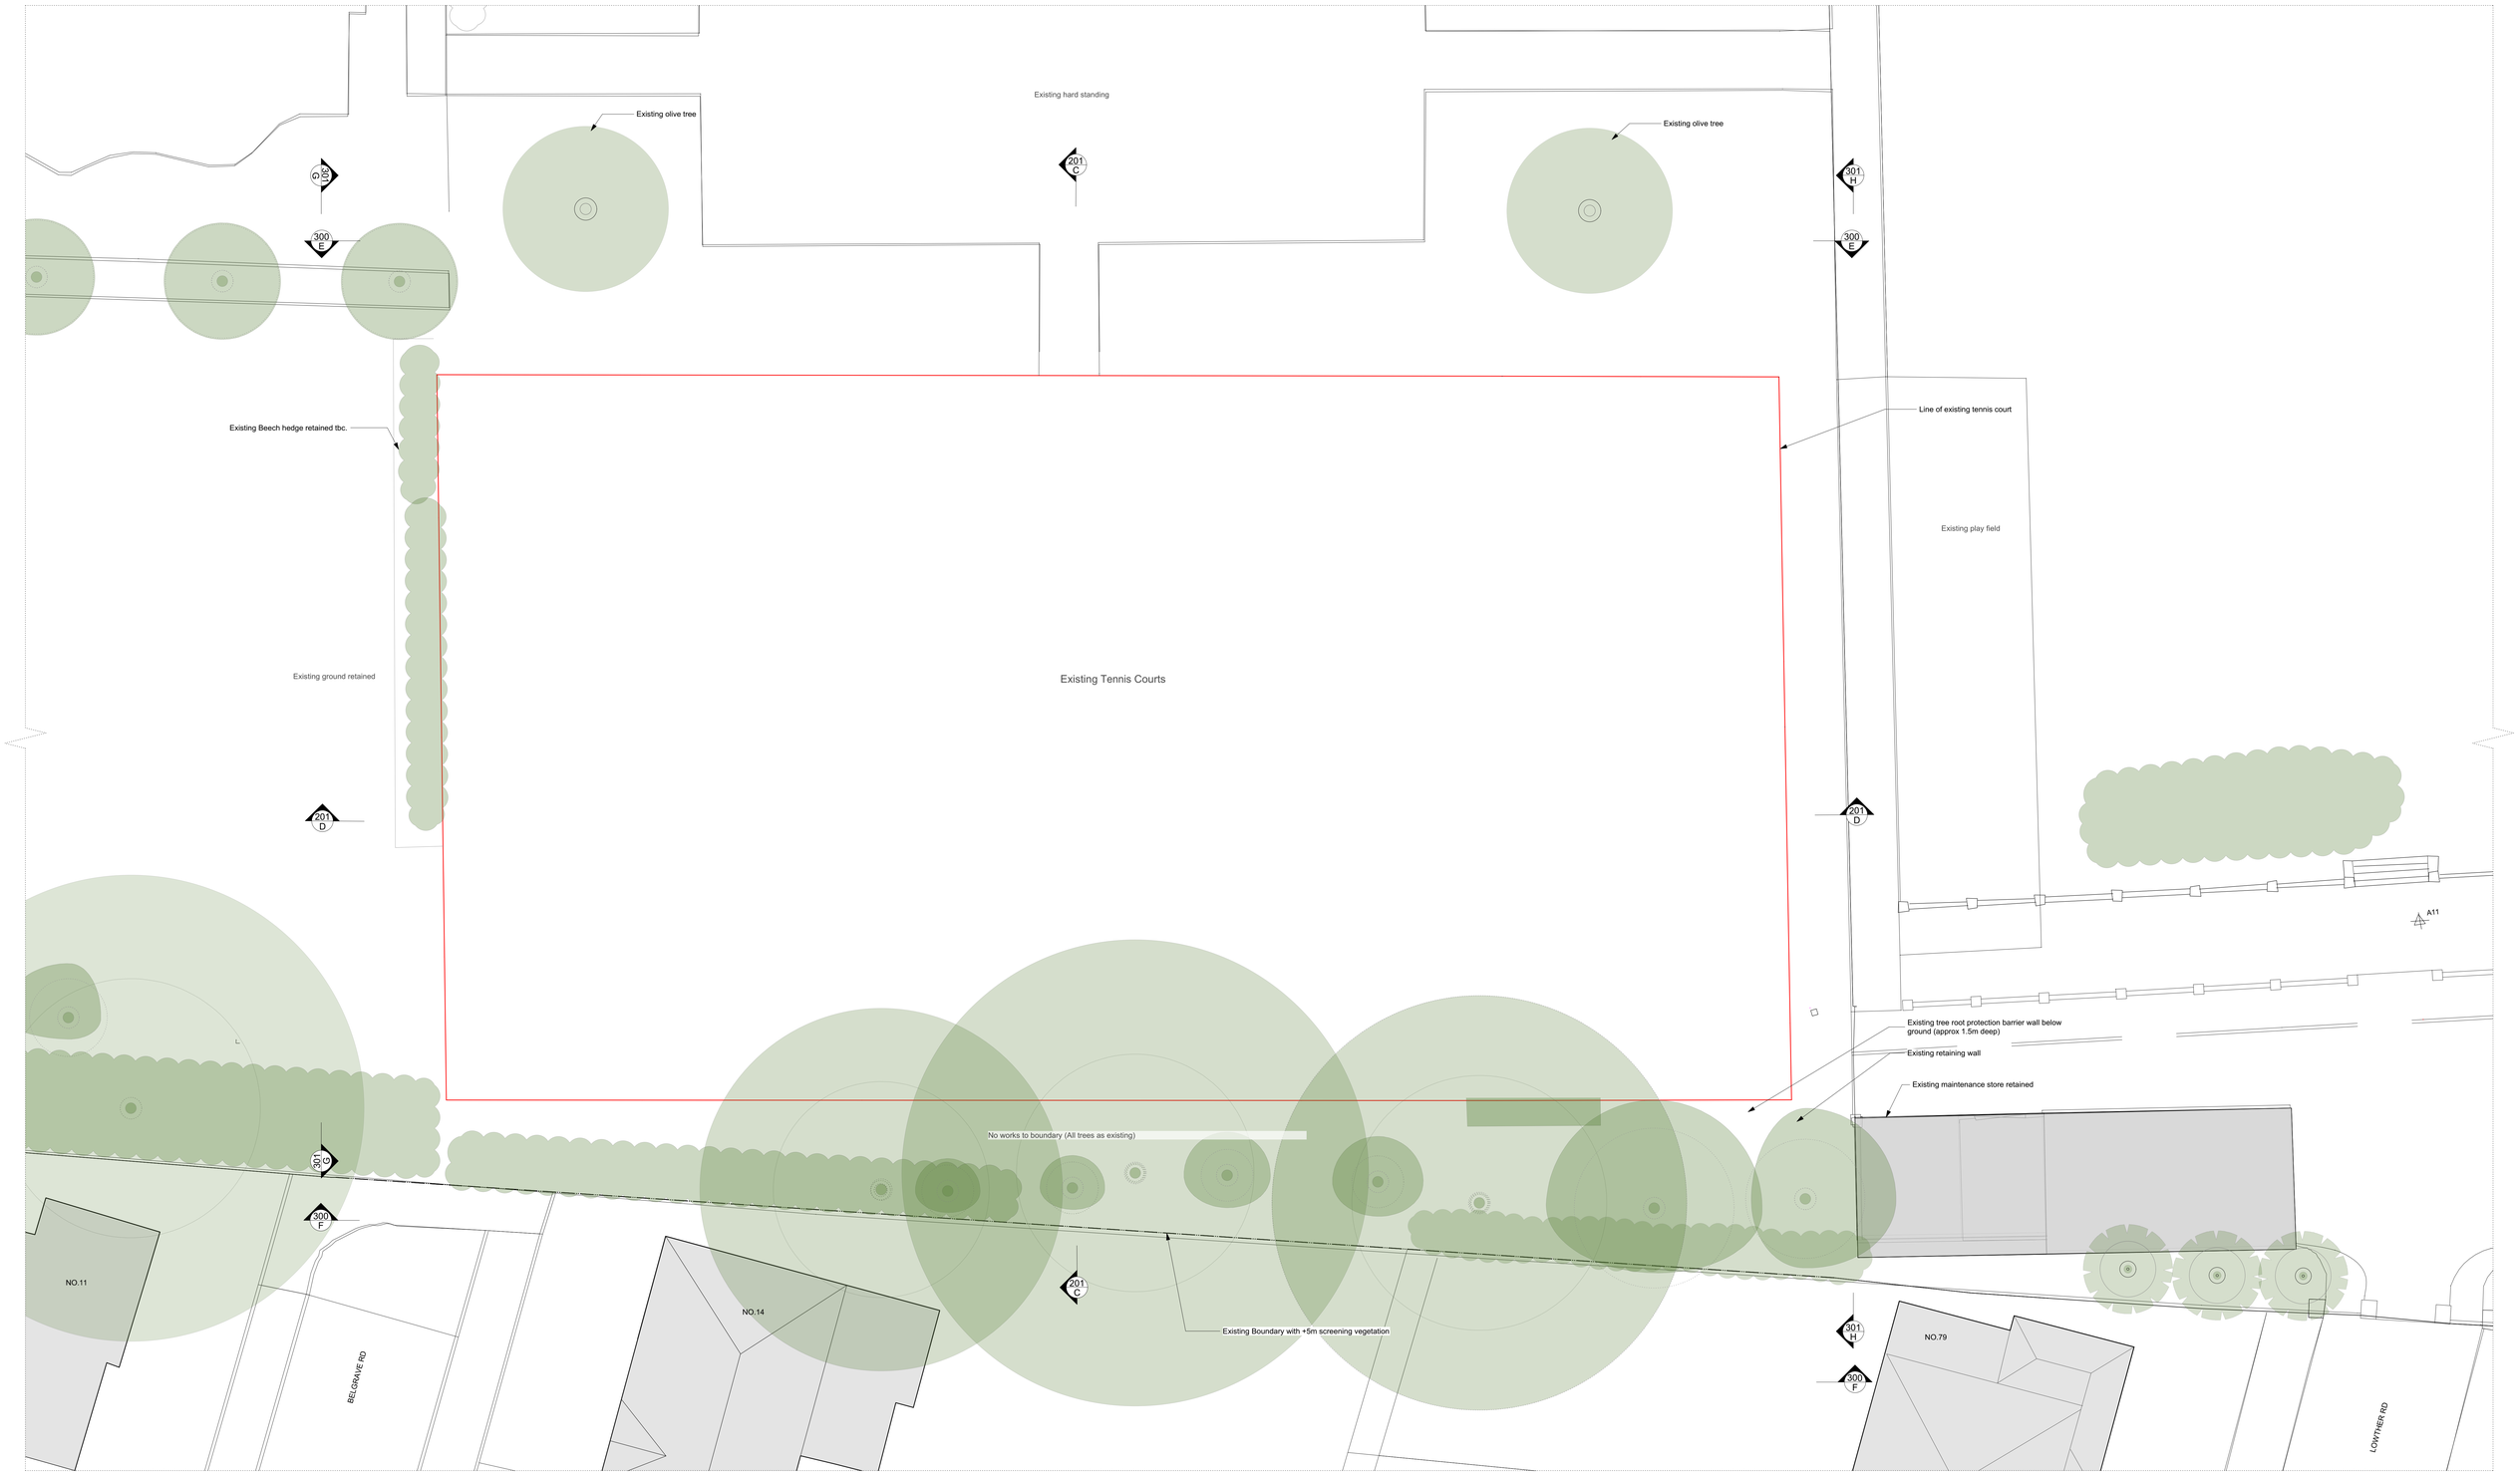

Existing Ground Floor Plan 1:100@A0 / 1:400@A3

N.B: DRAWINGS FOR INFORMATION ONLY

:For Planning

PROJECT: **:HAR Harrodian School, Lonsdale Road, SW13 9QN**			:HAR003	:REVISION
PROJECT: **:HAR Sports & Cultural Centre**	DRAWN BY: **:KK**	CHECKED BY: **:MD**	DRAWING: **:EXISTING GROUND FLOOR PLAN**	ISSUE FOR: Planning — SCALE: 1:100@A0 DATE: JAN'20

Revision

0 1 2 3 4 5 Meters

Notes:
1. Do not scale from this drawing.
2. All dimensions to be checked on site by contractor and such dimensions to be his responsibility.
3. Report all drawing errors and omissions to the architect.

© George Watt Partnership 2019

GWP RIBA CHARTERED ARCHITECTS
A 3 The Quadrant, London SW20 8SF
t/a+44(0) 20 8946009 1 – E: gwpll.arch@gmail. com

© George Watt Partnership 2019