FOR PLANNING

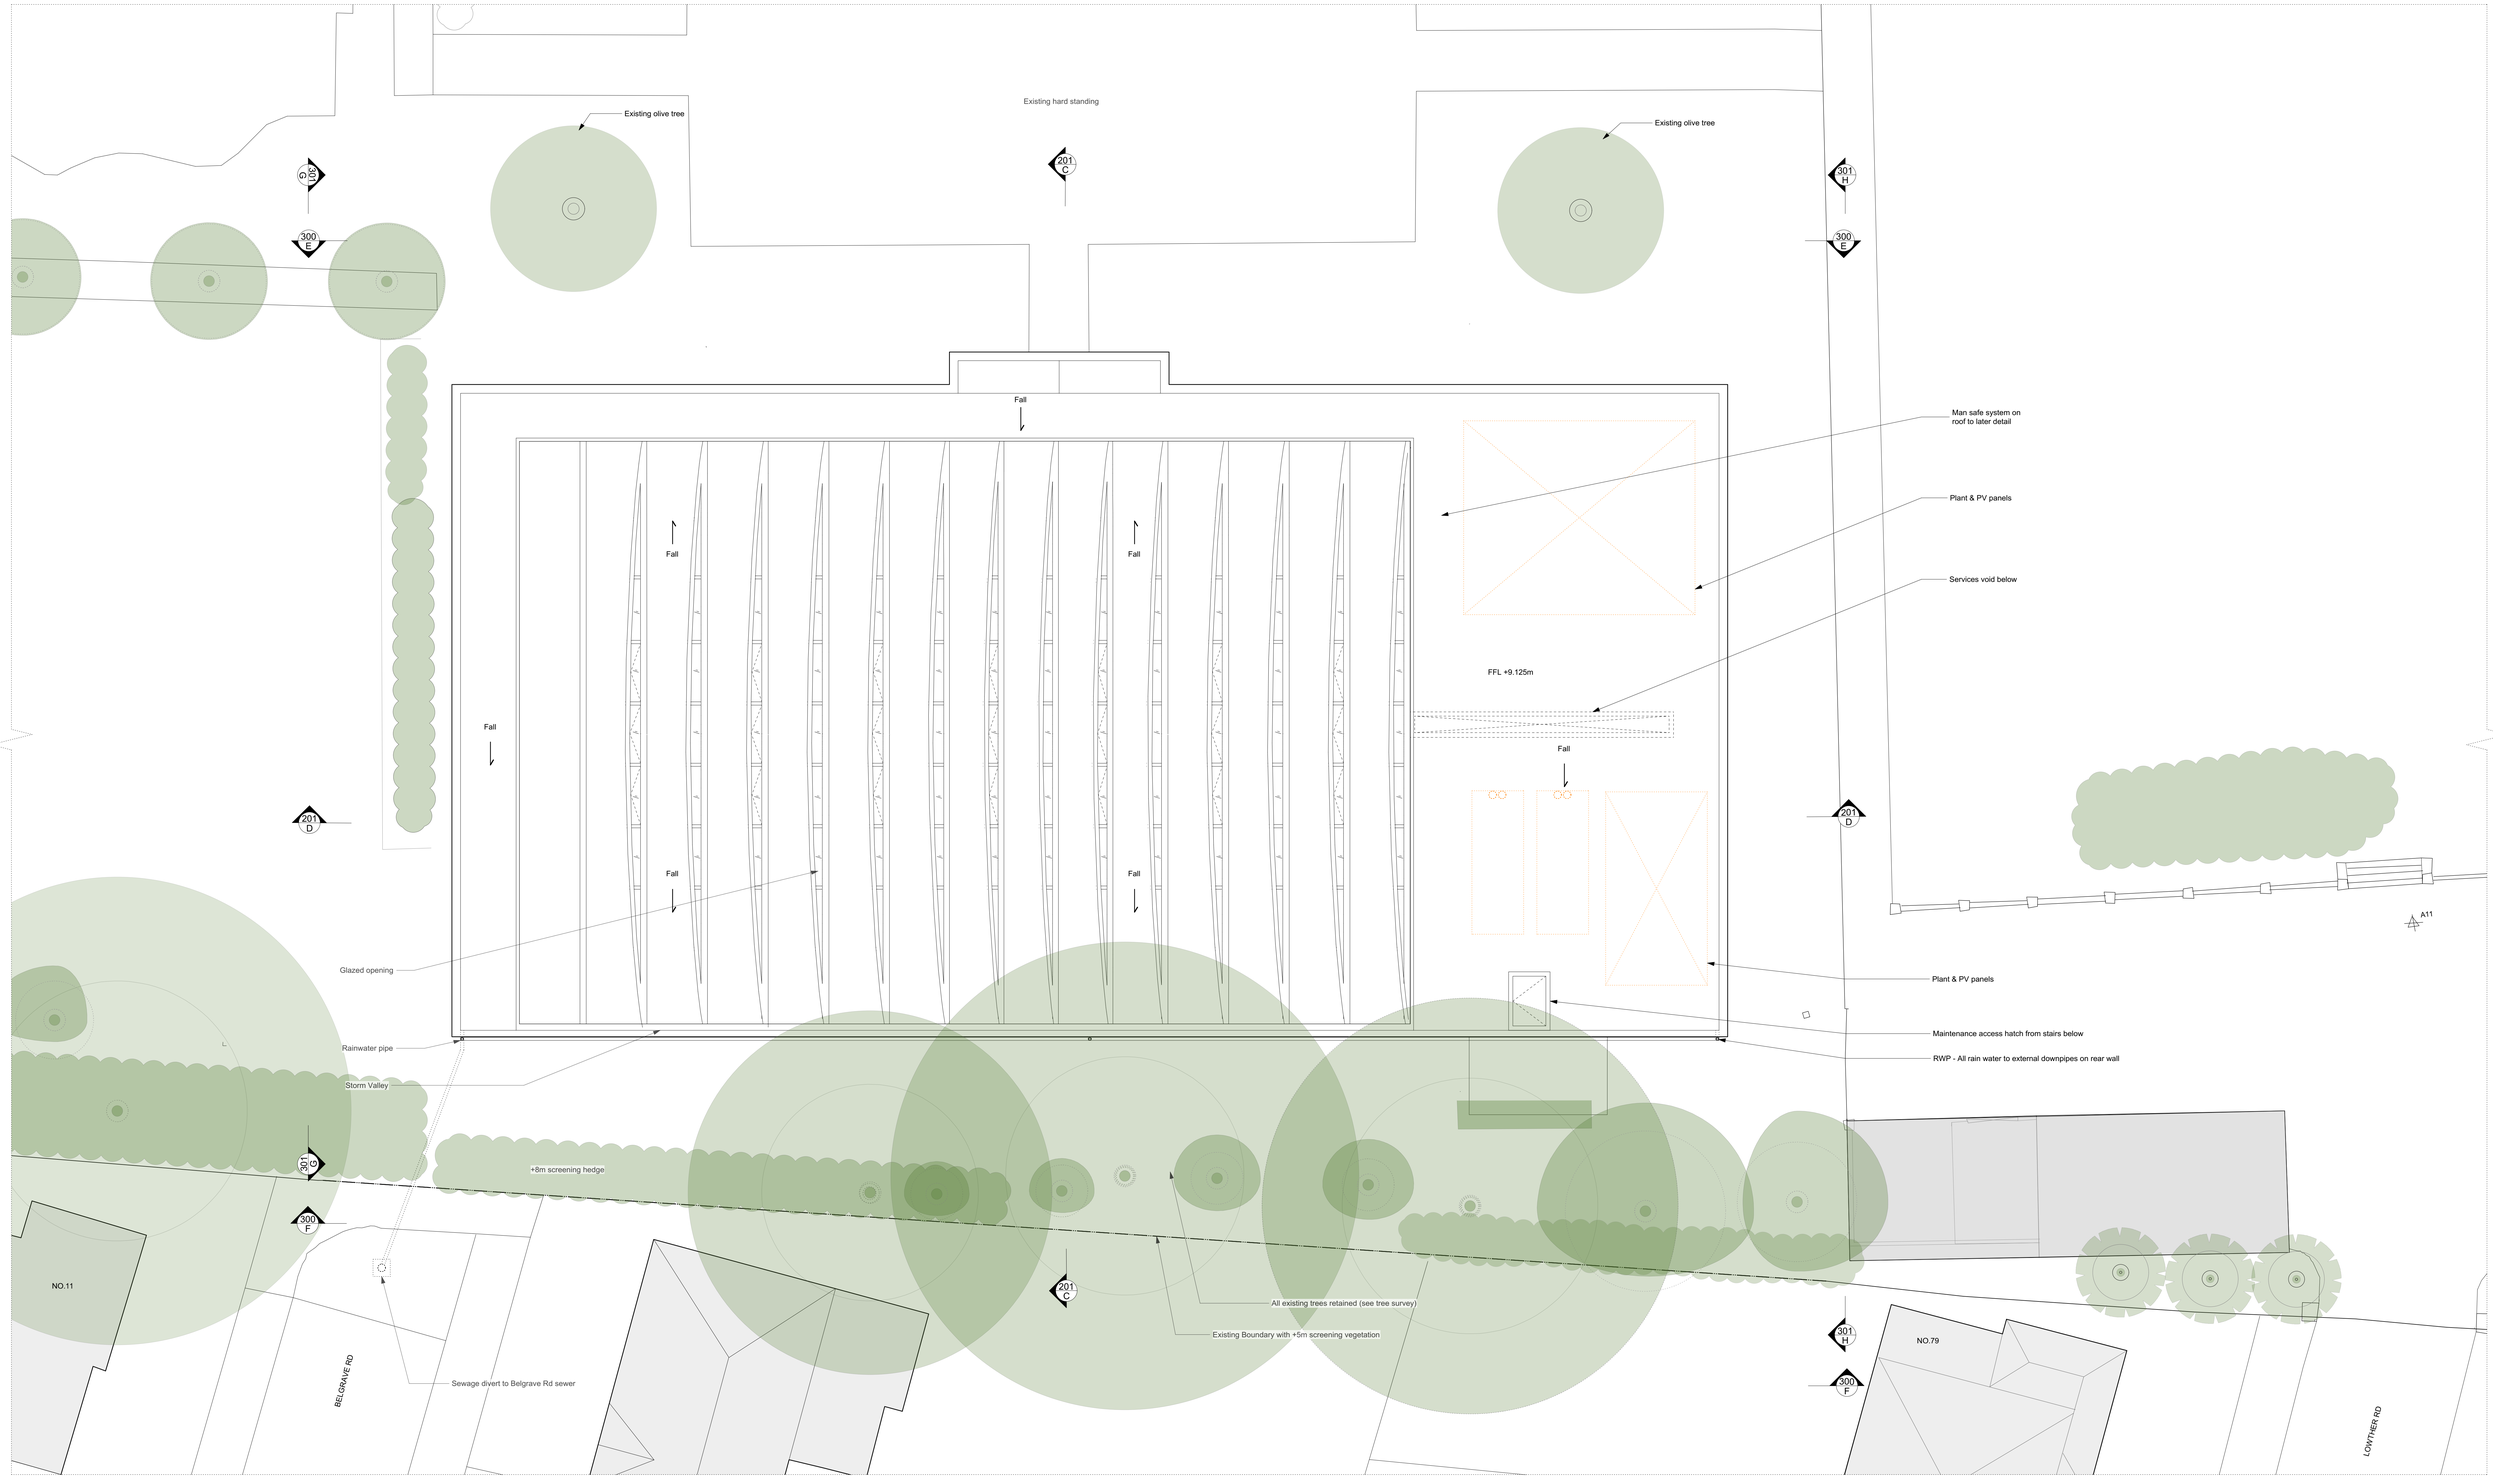

Proposed Roof Plan 1:100@A0

N.B: DRAWINGS FOR INFORMATION ONLY

:For Planning

PROJECT: :HAR Harrodian School, Lonsdale Road, SW13 9QN			DRAWING: :HAR104 ISSUE FOR: Planning SCALE: 1:100@A0 DATE: JAN'20 :PROPOSED ROOF PLAN	:REVISION Revision
PROJECT: :HAR Sports & Cultural Centre	DRAWN BY: :KK	CHECKED BY: :MD		

0 1 2 3 4 5 Meters

Notes:
1. Do not scale from this drawing.
2. Dimensions shall be verified on site by contractor and such dimensions to be his responsibility.
3. Report all drawing errors and omissions to the architect.

© George Watt Partnership 2019

GWP RIBA CHARTERED ARCHITECTS
t: a: 2 The Quadrant, London SW20 8SF
t:+44(0) 20 8946[illegible] - t: gwarb.co@gmail.com

© George Watt Partnership 2019