Do not scale from this drawing

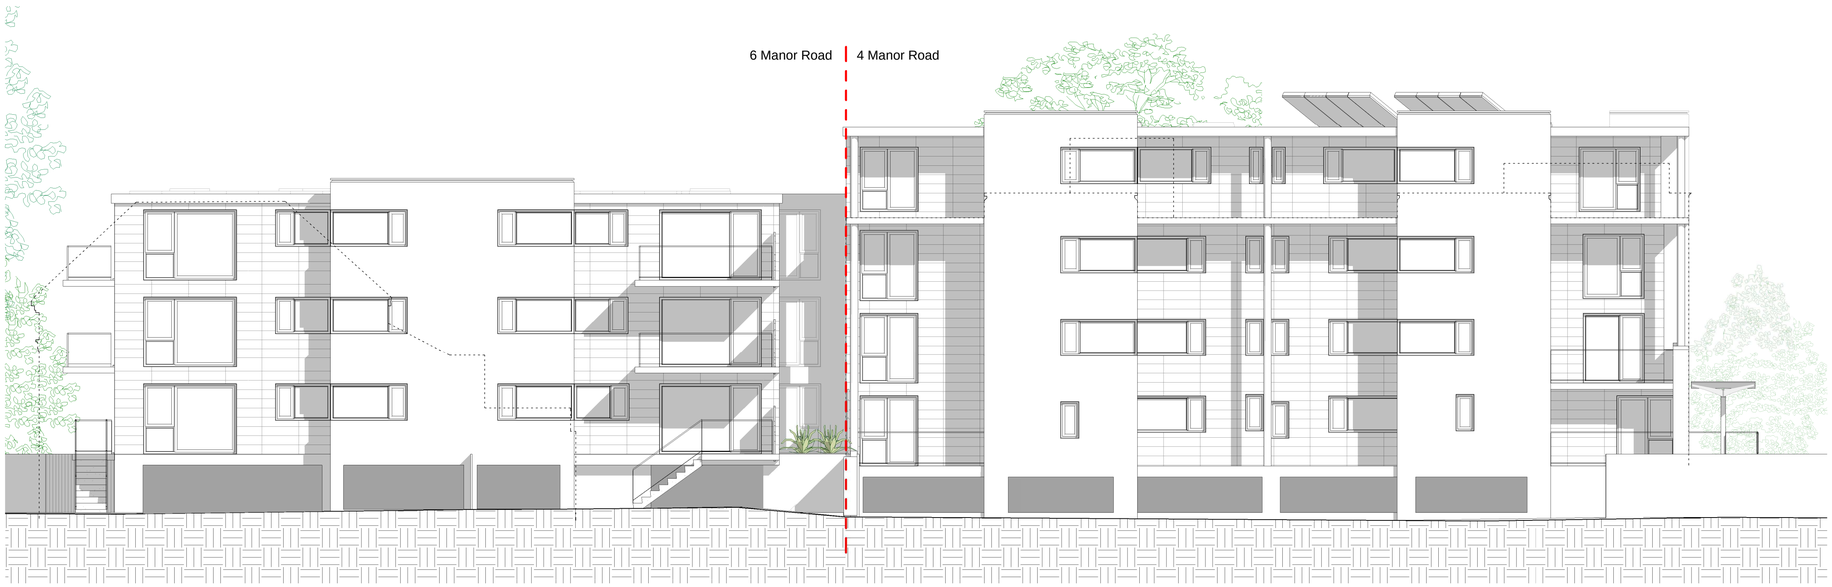

1 4 + 6 Manor Rd North Elevation
1 : 100

PLANNING

Rev	Description	Issued	Dwn	Chk
A	Soffit of Ground Floor raised at Number 6.	04.11.16	IF	AW

Client
4 Manor Road and Lulworth Homes

Project
4 + 6 Manor Road
Teddington
TW11 8BG

Drawing
North Elevation

Scale	Date	Drawn	Checked
1 : 100@A1	Apr '16	AWS	IF

BrookesArchitects

Upstairs at The Grange
Bank Lane, London SW15 5JT

T 020 8487 1223
F 020 8876 4172
E info@brookesarchitects.co.uk

www.brookesarchitects.co.uk

Drawing No.			Rev. No.
4707	3	62	A