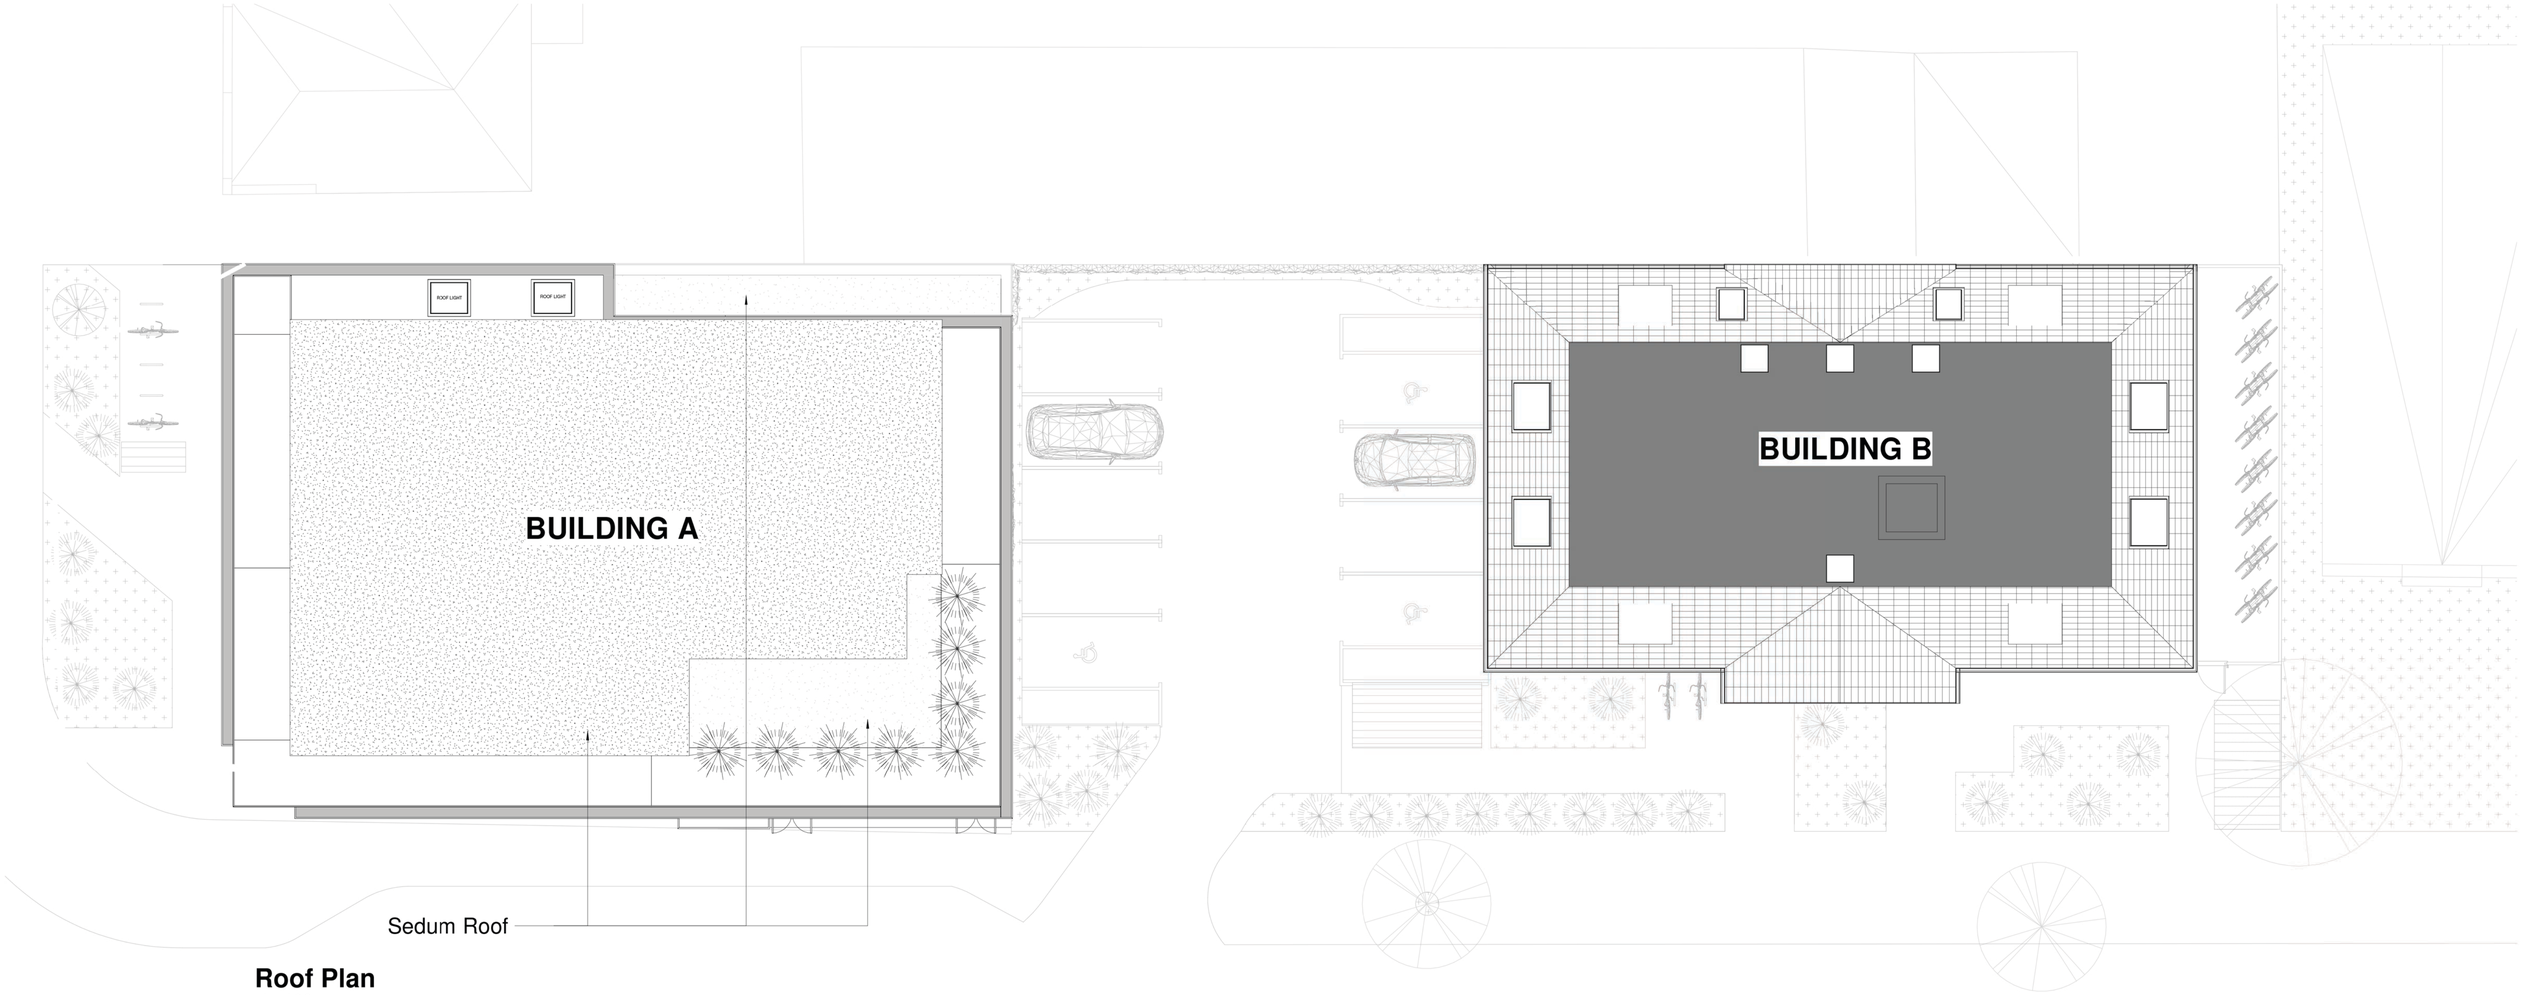

Roof Plan
1 : 100

SCALE BAR
0 1 2 3 4 5m

Construction staff and operatives must ensure the principle contractor has provided thorough and accurate information on all health and safety aspects relating to the designs identified on this drawing include the review of:
- Designers/contractors risk assessments
- Method statement
- Permit to work
- Pre construction information

The designers note that the following health and safety risk relating to this drawing have not been eliminated during the design process:

ref	residual risk

	revision	date	by	chk
Z	Amended drawings for 15 units	30/04/20	DM	-

All dimensions to be verified on site, and the Architect informed of any discrepancy. All drawings and specifications should be read in conjunction with the Health and Safety Plan; all conflicts should be reported to the CDM Co-ordinator.

This drawing is the copyright of Bowman Riley Architects Limited.ⓒ
DO NOT SCALE THIS DRAWING

- ☐ preliminary
- ☐ comment
- ☐ construction
- ☒ planning
- ☐ tender
- ☐ record

LINDEN HILL

drawn by	checked by	date	scale @ A1
DM	TP	18/05/18	1 : 100

HANWORTH ROAD
WHITTON

BOWMANRILEY ARCHITECTS
2nd Floor · 2 Sycamore Street · London · EC1Y 0SF · 0203 7286500
LEEDS | LONDON | SKIPTON
www.bowmanriley.com

PROPOSED ROOF PLAN

project number	drawing number	revision
8129	(000) 005	Z

file reference: L:\8129 - Hanworth Road Whitton, Hounslow\8129 - 07 Revit\8129 - Hanworth Road Whitton, Hounslow 28042020 15_units RevY.rvt