PROJECT NOTES

1. DO NOT SCALE FROM THIS DRAWING. ALL DIMENSIONS ARE NOMINAL AND MUST BE CHECKED ON SITE.
2. ANY DISCREPANCIES SHOULD BE BROUGHT TO THE ATTENTION OF THE SERVICES CONSULTANT.
3. THESE DRAWINGS ARE COPYRIGHT OF BSDA. PLEASE OBTAIN PERMISSION BEFORE COPYING. THESE DRAWINGS MUST NOT BE MODIFIED OTHER THAN BY BSDA.
4. ANY DISCREPANCIES BETWEEN THIS DRAWING AND THE SPECIFICATION, ENGINEERING SERVICES, ARCHITECTURAL OR STRUCTURAL ENGINEERING DRAWINGS ARE TO BE BROUGHT TO THE ATTENTION OF THE ENGINEER PRIOR TO ANY WORK.

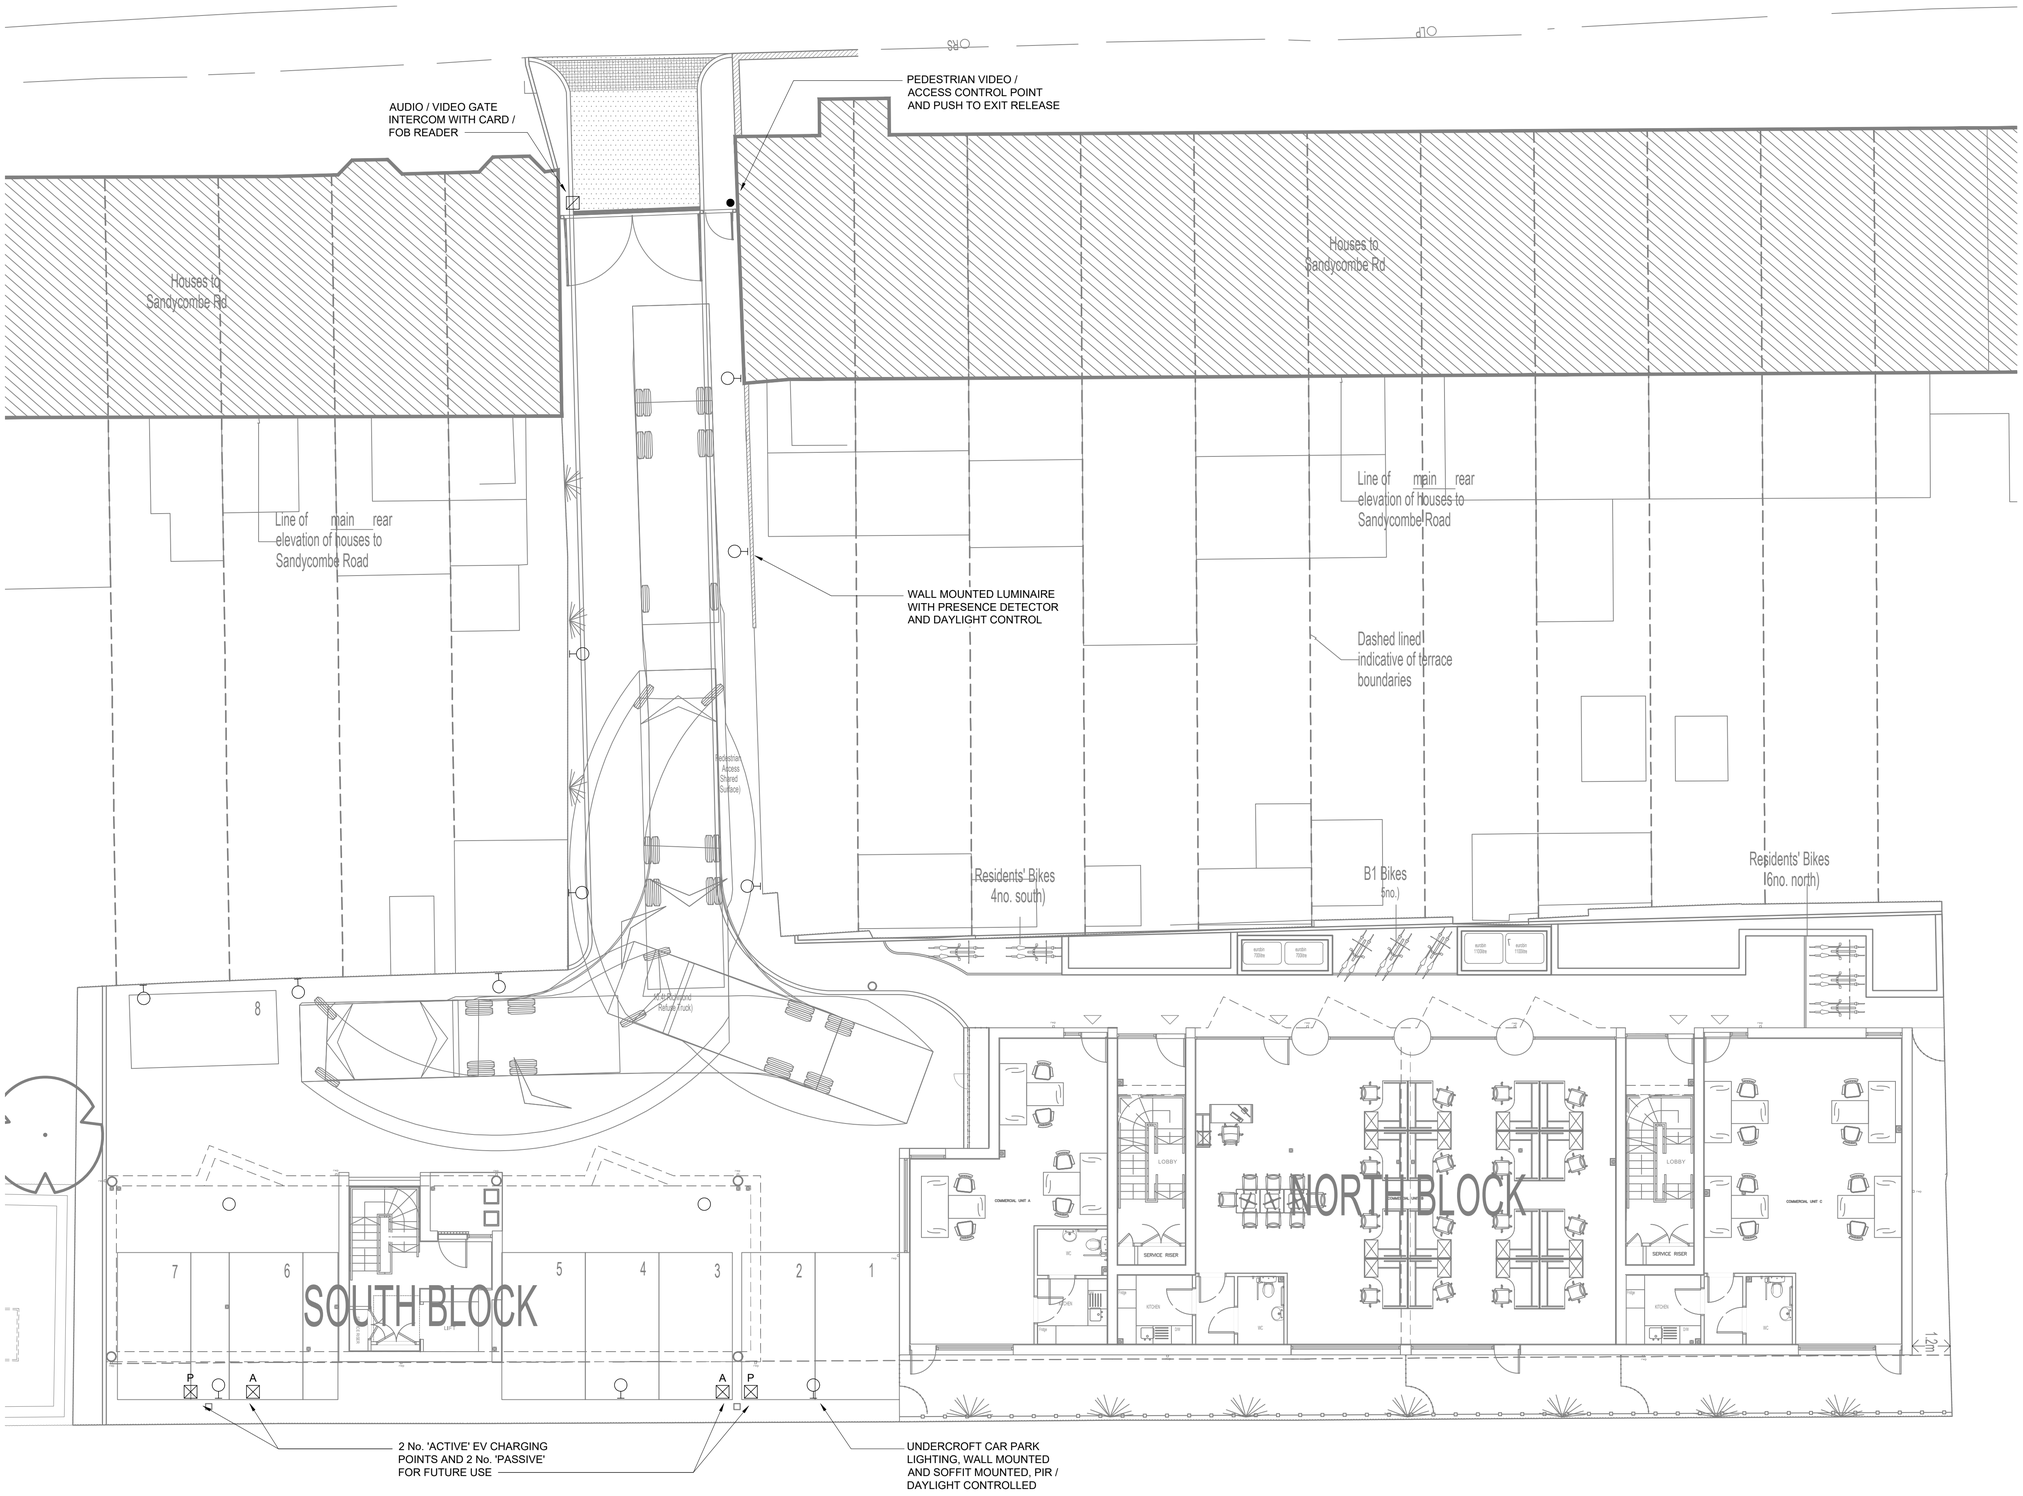

Rev	DESCRIPTION	DATE	AUTH
T1	TENDER ISSUE	14.10.20	JB

BSDa building services consultants

BUILT SERVICES DESIGN ASSOCIATES

117 Waterloo Road, London, SE1 8UL,
Tel: 0207 902 1132, Fax: 0207 960 4158, email: info@bsda.me.uk

Client:
WOODCROFT DEVELOPMENTS

Architect:
ARC ARCHITECTURE Ltd
CHAPEL STUDIOS
14 PUREWELL
DORSET
BH23 1EP

Project:
63 SANDYCOMBE ROAD
RICHMOND
TW9 2EP

Title:
EXTERNAL ELECTRICAL SERVICES

Drawn:	Date:	Scale:	Checked:	Auth:
GS	SEP 20	1:100@A1	PN	JB

Project No:	Drawing No:	Rev:
W679	E001	T1

Status:
TENDER