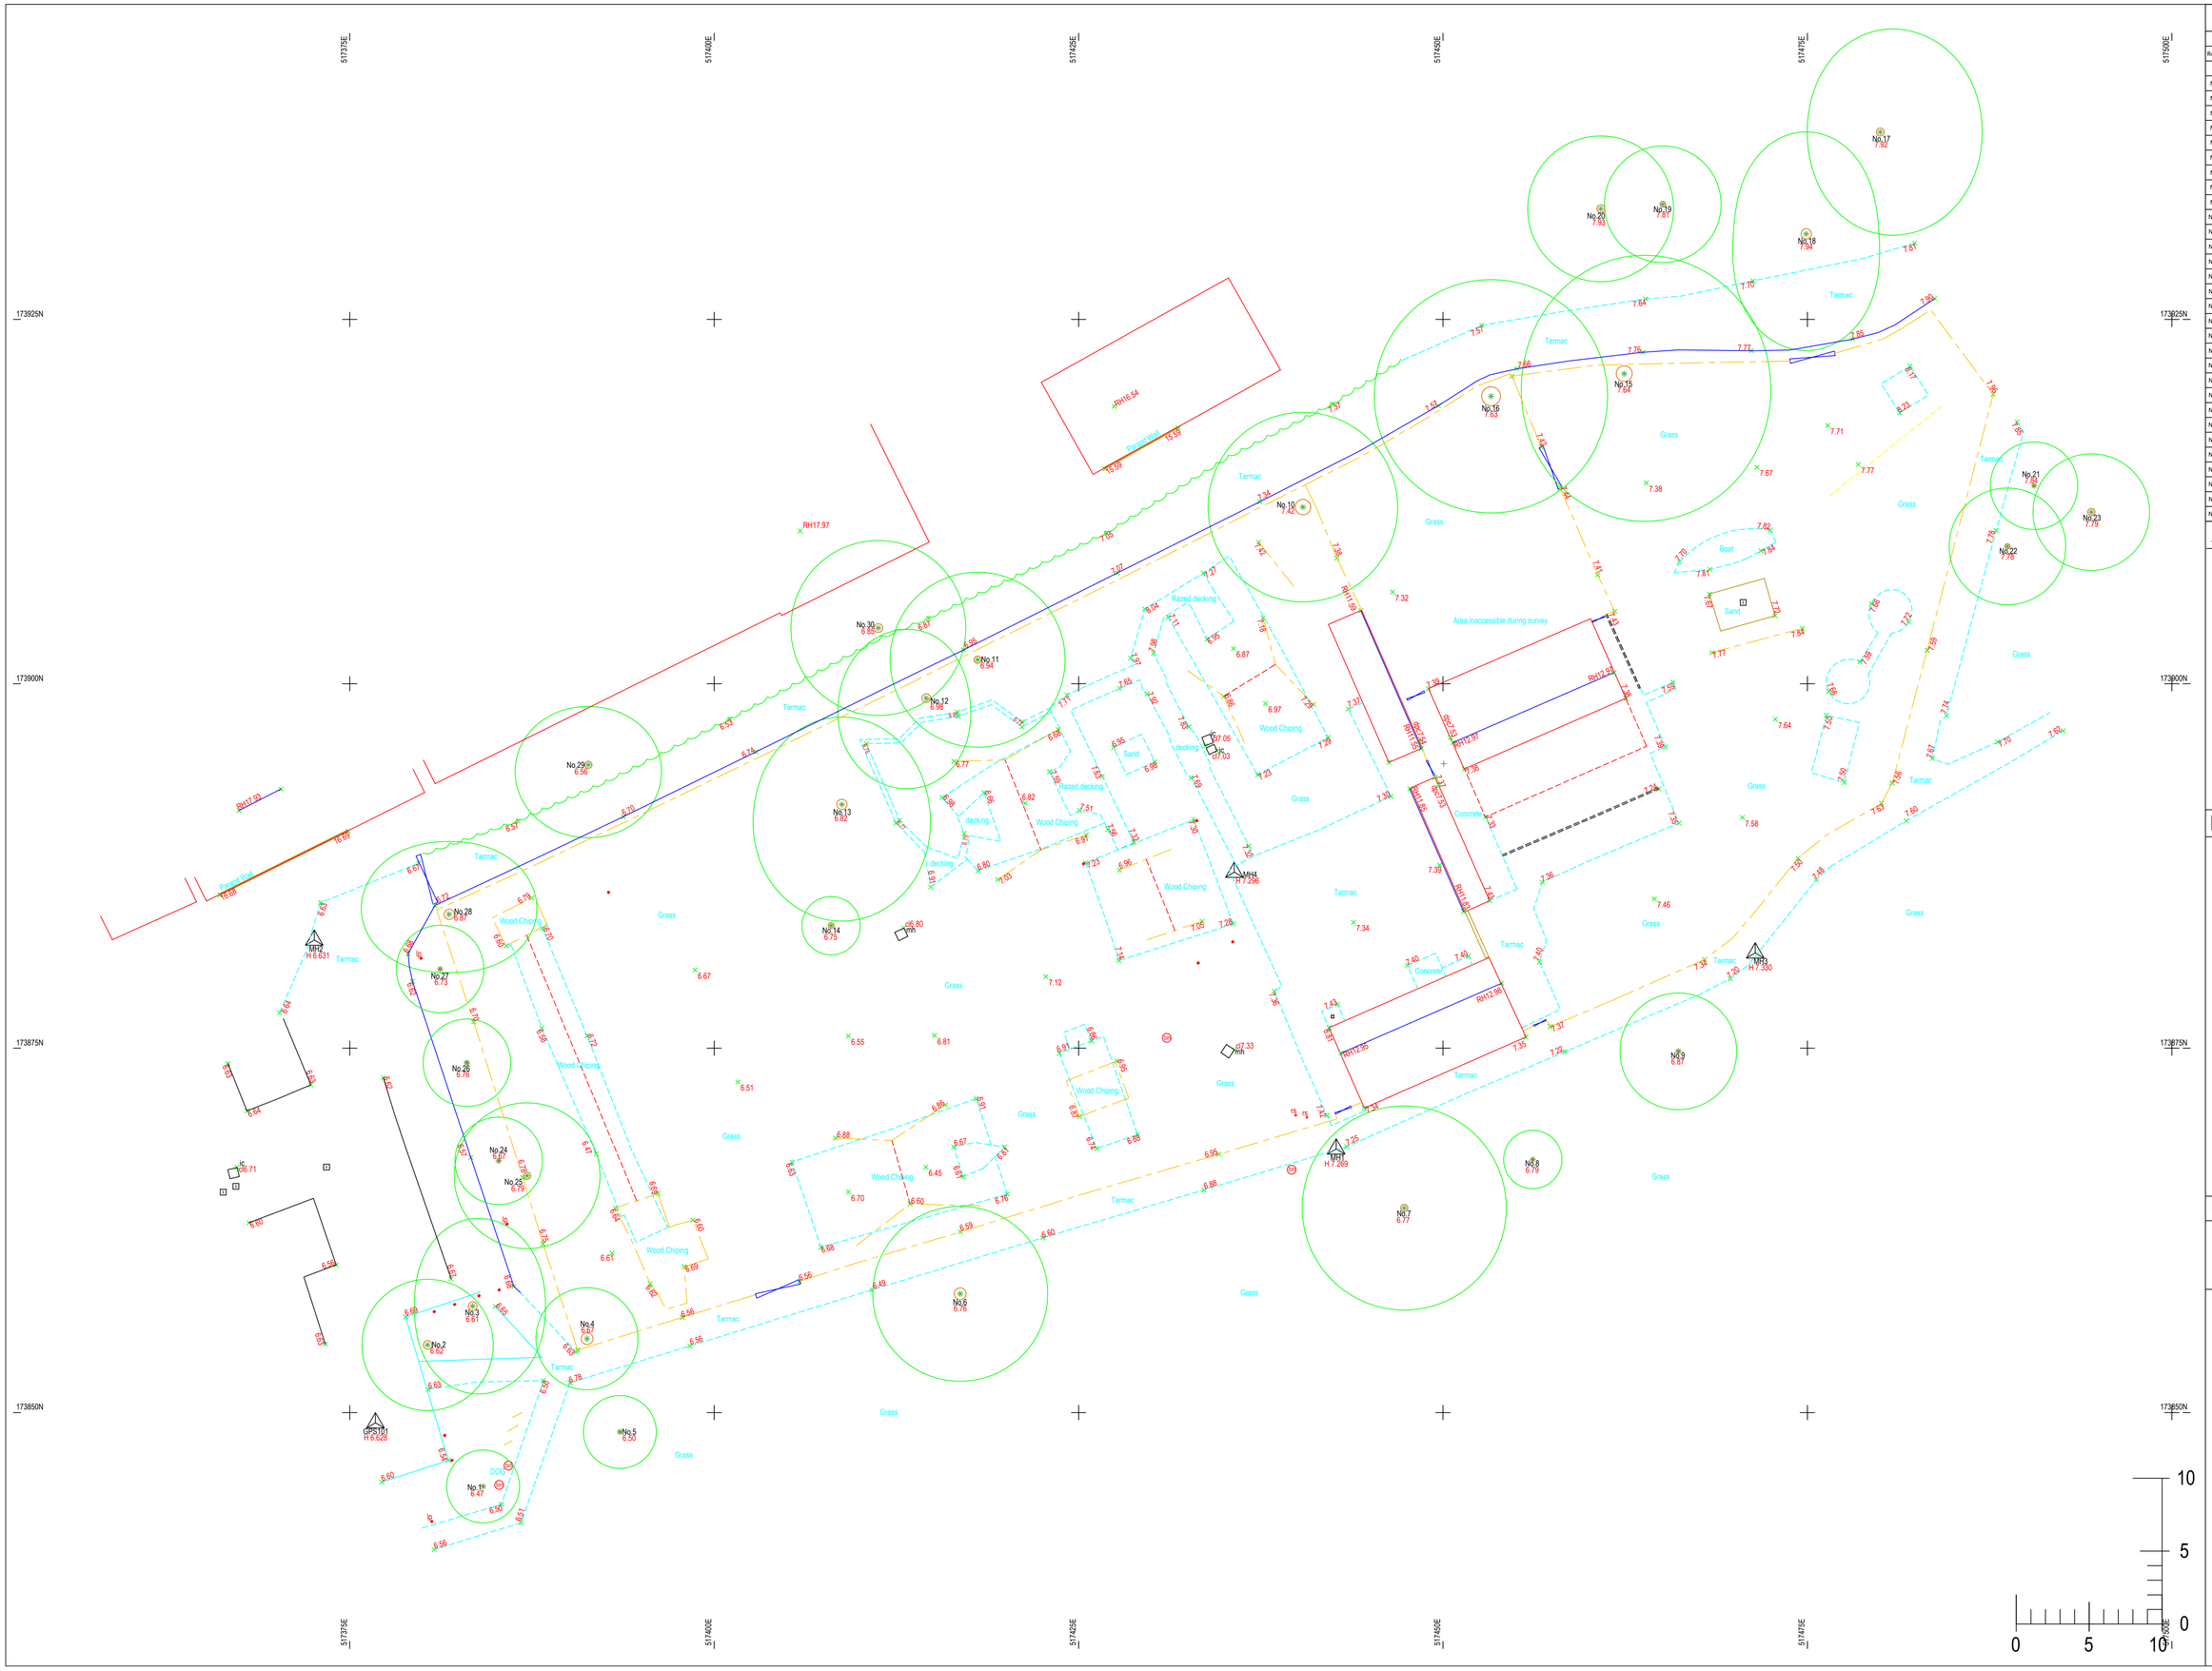

Tree List

Ref.No	Name	Trunk	North Spread	East Spread	South Spread	West Spread	Height
		MM	M	M	M	M	
No.1	BCH	150	2.5	2.5	2.5	2.5	5
No.2	BCH	600	4.5	4.5	4.5	4.5	9
No.3	BCH	600	6	5	6	4	12
No.4	ELD	800	3.5	3.5	3.5	3.5	3.5
No.5	BCH	200	2.5	2.5	2.5	2.5	4
No.6	BCH	800	6	6	6	6	15
No.7	UNK	500	7	7	7	7	15
No.8	BCH	200	2	2	2	2	5
No.9	CHN	250	4	4	4	4	4
No.10	SYC	1050	6.5	6.5	6.5	6.5	17
No.11	SYC	500	6	6	6	6	20
No.12	UNK	600	4.5	3	6	6	18
No.13	BCH	700	6	6	8	6	15
No.14	UNK	400	2	2	2	2	3
No.15	HCN	1100	8	10	10	7	18
No.16	CHN	1300	8	8	8	8	18
No.17	LP	550	7	7	7	5	20
No.18	HCN	700	7	5	8	5	18
No.19	PINE	400	4	4	4	4	20
No.20	PINE	550	5	5	5	5	20
No.21	LP	200	3	3	3	3	5
No.22	LP	350	4	4	4	4	6
No.23	PINE	500	4	4	4	4	16
No.24	UNK	200	3	3	3	3	
No.25	APP	500	5	5	5	5	12
No.26	APP	250	3	3	3	3	5
No.27	APP	200	3	3	3	3	4
No.28	LIME	700	5	6	4	6	18
No.29	PINE	500	4	5	5	5	18
No.30	PINE	600	6	6	6	6	18

Abbreviations

wl	brick wall	re	rodding eye
bol	bollard	rnp	road name plate
bs	bus stop	rwp	rainwater pipe
bt	tel inspection chamber	rs	road sign
cv	cable tv cover	◄ Sta	survey station
dl	drainage channel	sc	stop cock
dk	dropped kerb	st	stop
d	diameter	sv	stop valve
ep	electricity pole	tl	traffic light
er	earth rod	tp	telegraph pole
fb	flower bed	vp	vent pipe
fh	fire hydrant	wm	water meter
fp	footpath	wsc	water stop cock
g	gully	wsv	water stop valve
gsc	gas stop cock		
gsv	gas stop valve	Fence details	
fh	hydrant	bwf	barbed wire
ic	inspection chamber	cb	crash barrier
jb	junction box	cl	corrugated iron
kb	kerb	clf	chain link
lbx	letter box	cnp	chestnut paling
lp	lamp post	if	iron railing
mh	manhole	pnw	post and wire
mkr	marker	pwm	post and wire mesh
h	height	prr	post and rail
		cbf	close board fence
p	post		
pb	post box		
lp	lamp post		

Line types

- Fences
- Kerb
- Walls
- Stairs
- Change of Surface
- Footpath
- Bank Top
- Bank Bottom
- Building
- Building Overhead
- Roof heights
- Flower Bed
- Overhead Cable
- Road Edge
- Hedge Row
- Canopy
- Edge of vegitation

Multi directional tree canopy

Trunk position at ground level — No.32 — Multi bole — Tree number — Edge of canopy

Notes

Tree species should be confirmed by a arboricultural consultant if critical
Trunk sizes are measured at 1.5m above ground level

Eaves heights (where shown) are taken at the end of the tile / top of guttering
Ridge heights are taken at the top of the ridge tile.
Service covers indicated where visible at time of survey

Grid North

0 5 10

J. Brotherton & Partners
Land Surveyors & Engineers

'Firdown' 113 Frogmore Lane
Waterlooville, Hampshire PO8 9RD

Tel: 023 9259 1979
Email: enquiries@jbpsurveys.co.uk
Web: www.jbpsurveys.co.uk

Client	The Terra Firma Consultancy Ltd
Drawing Title	Topographic Land Survey
Location	Marble Hill Play Centre, Richmond

Revisions / Status / Notes

The grid and datum for this survey is based on the Ordinance Survey grid OSGB36, site centered on control station GPS1 with a scale factor of 1.00

LEVELS BASED ON	OSGB36	Surveyor:- SB	Assistant:- TC
GRID BASED ON	OSGB36	Drawn By:- SB	Checked by:- JB

Drawing & CAD Ref	REVISIONS
JOB - 19387	
SCALE (when prtinted) 1:200 @ A1	Date 26th August 2019

Removal of this block also removes all warranties
This drawing has been created for use at a scale of 1:200.
All critical dimensions, positions and levels to be checked on site

DRAWN UP ON BEHALF OF