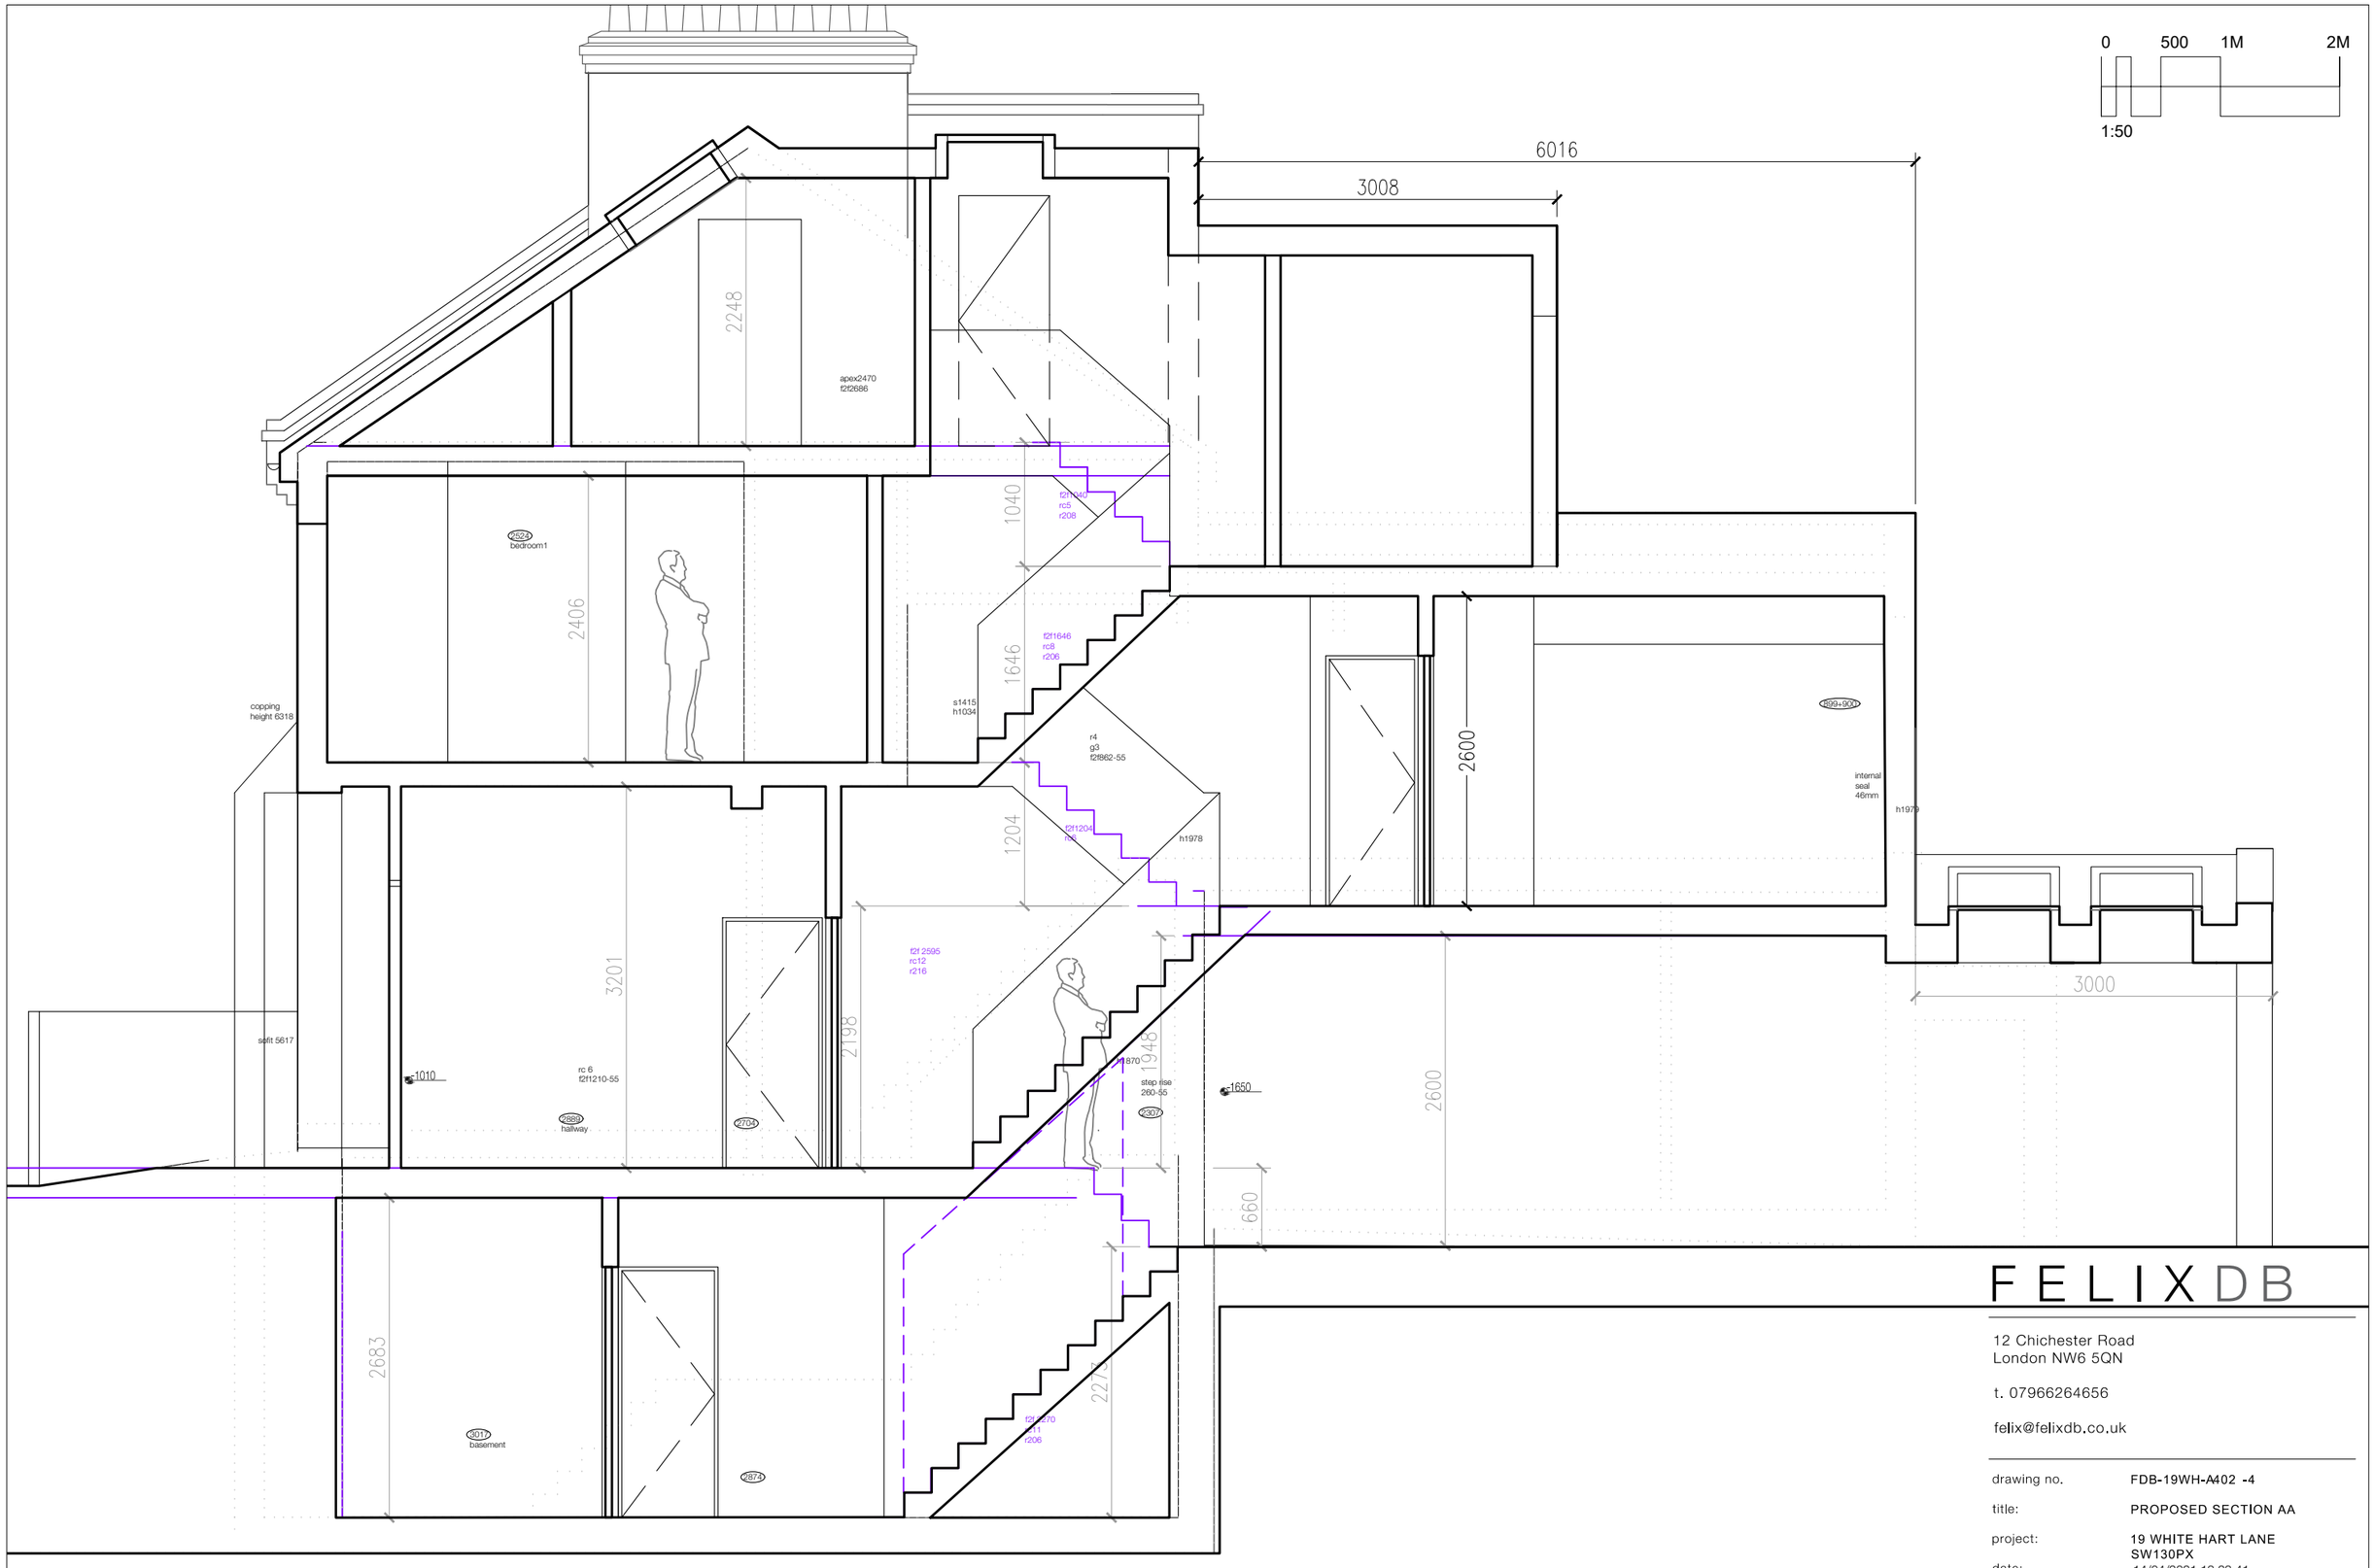

FELIXDB

12 Chichester Road
London NW6 5QN

t. 07966264656

felix@felixdb.co.uk

drawing no.	FDB-19WH-A402 -4
title:	PROPOSED SECTION AA
project:	19 WHITE HART LANE SW130PX
date:	14/04/2021 13:23:41
revision no.	4
drawn by:	F.P
scale:	1:50@A3

dimensions to be checked on site before construction