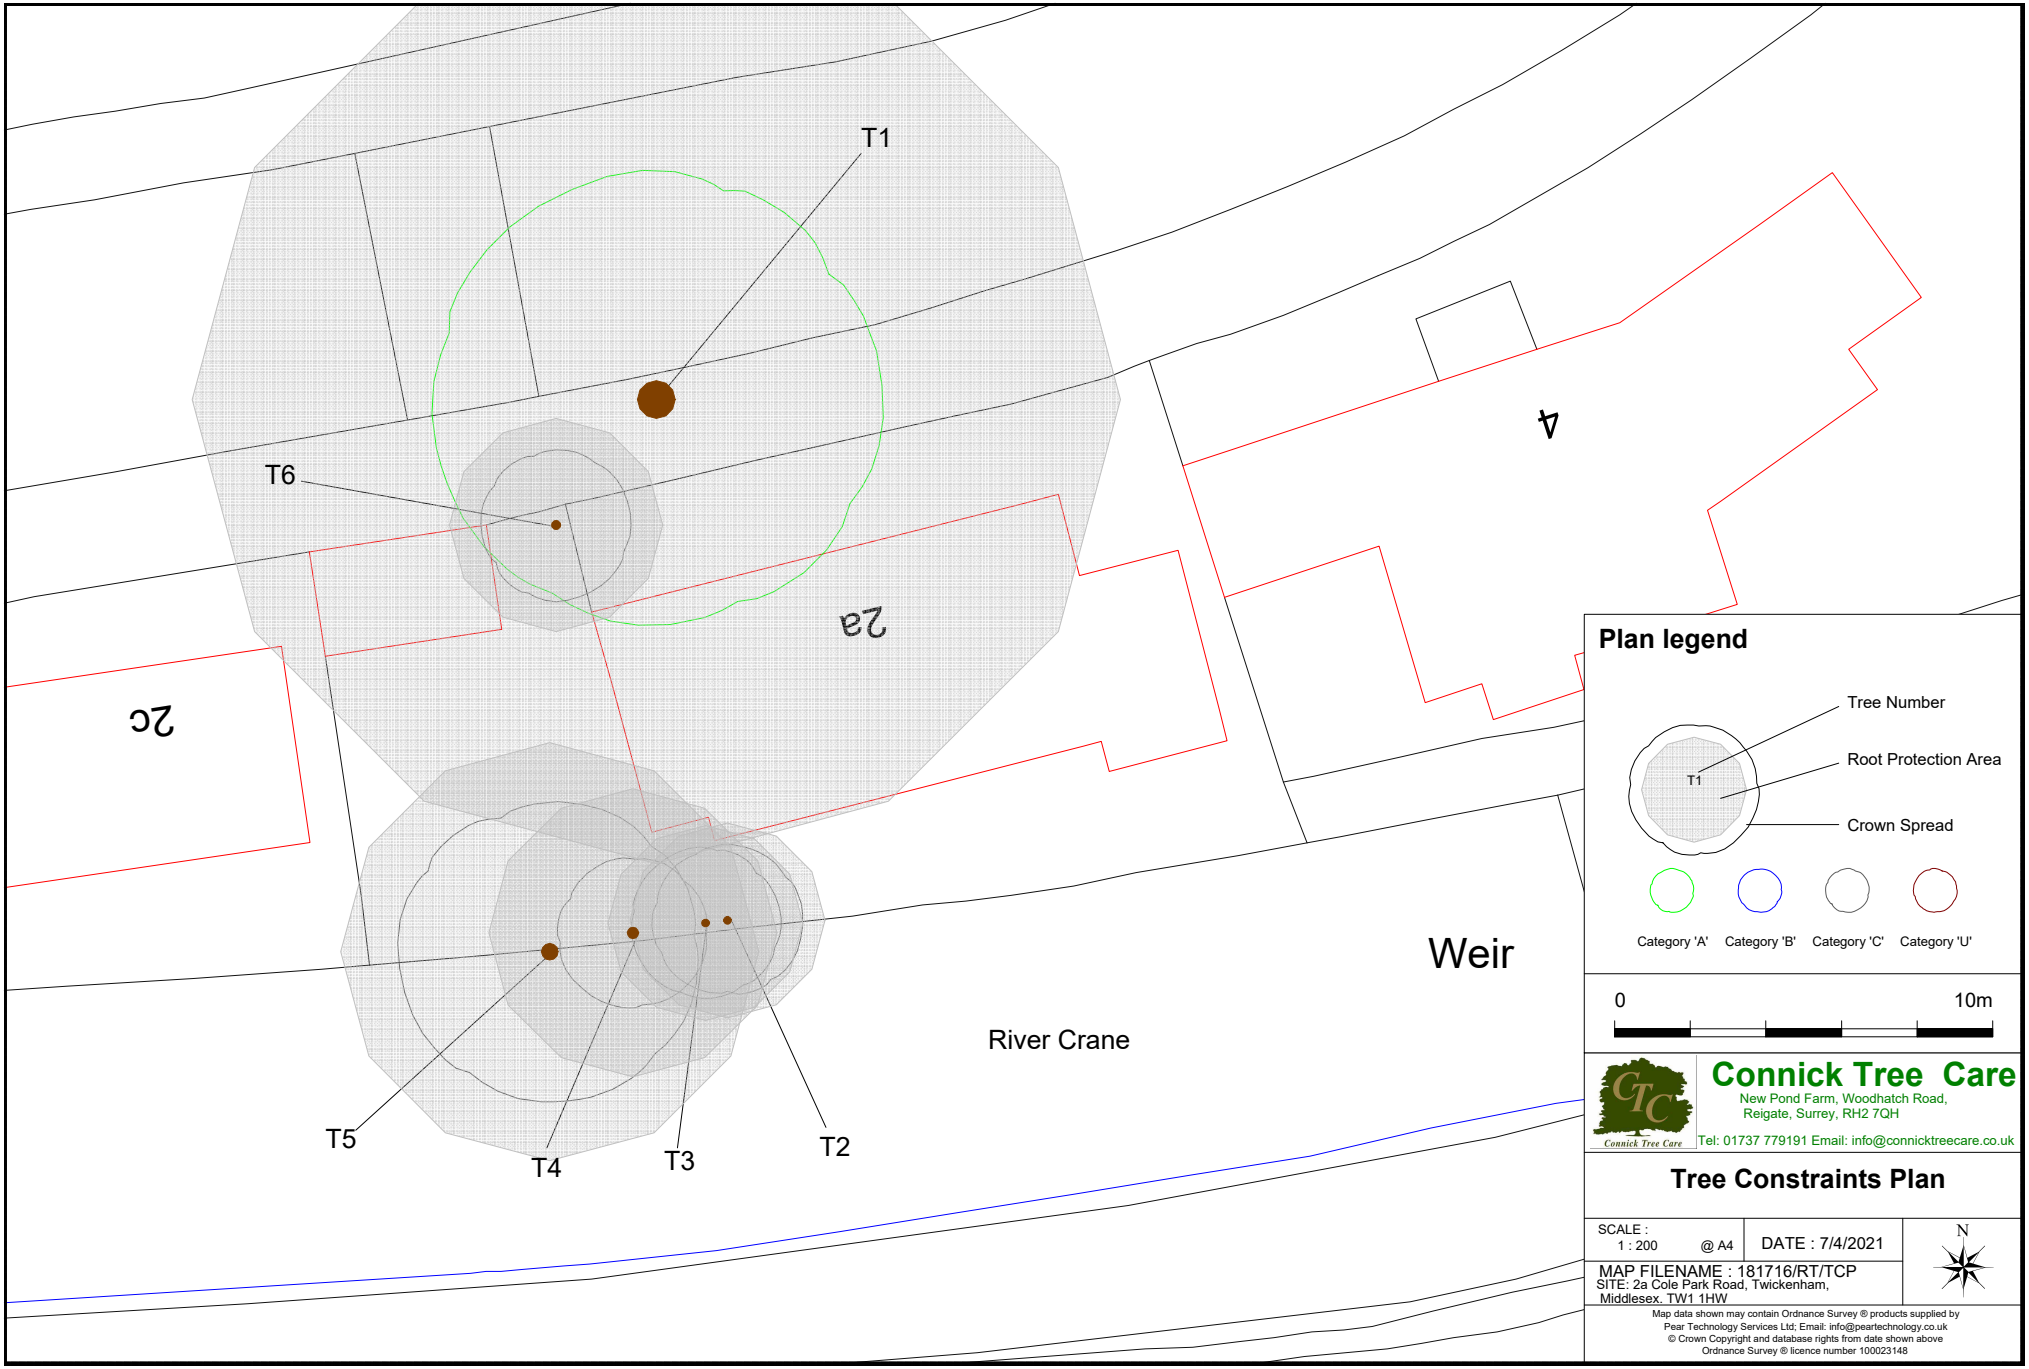

Plan legend

Tree Number

Root Protection Area

Crown Spread

T1

Category 'A' Category 'B' Category 'C' Category 'U'

0 10m

Connick Tree Care
New Pond Farm, Woodhatch Road,
Reigate, Surrey, RH2 7QH
Tel: 01737 779191 Email: info@connicktreecare.co.uk

Tree Constraints Plan

SCALE : 1 : 200 @ A4

DATE : 7/4/2021

N

MAP FILENAME : 181716/RT/TCP
SITE: 2a Cole Park Road, Twickenham, Middlesex. TW1 1HW

Map data shown may contain Ordnance Survey ® products supplied by Pear Technology Services Ltd; Email: info@peartechnology.co.uk
© Crown Copyright and database rights from date shown above
Ordnance Survey ® licence number 100023148