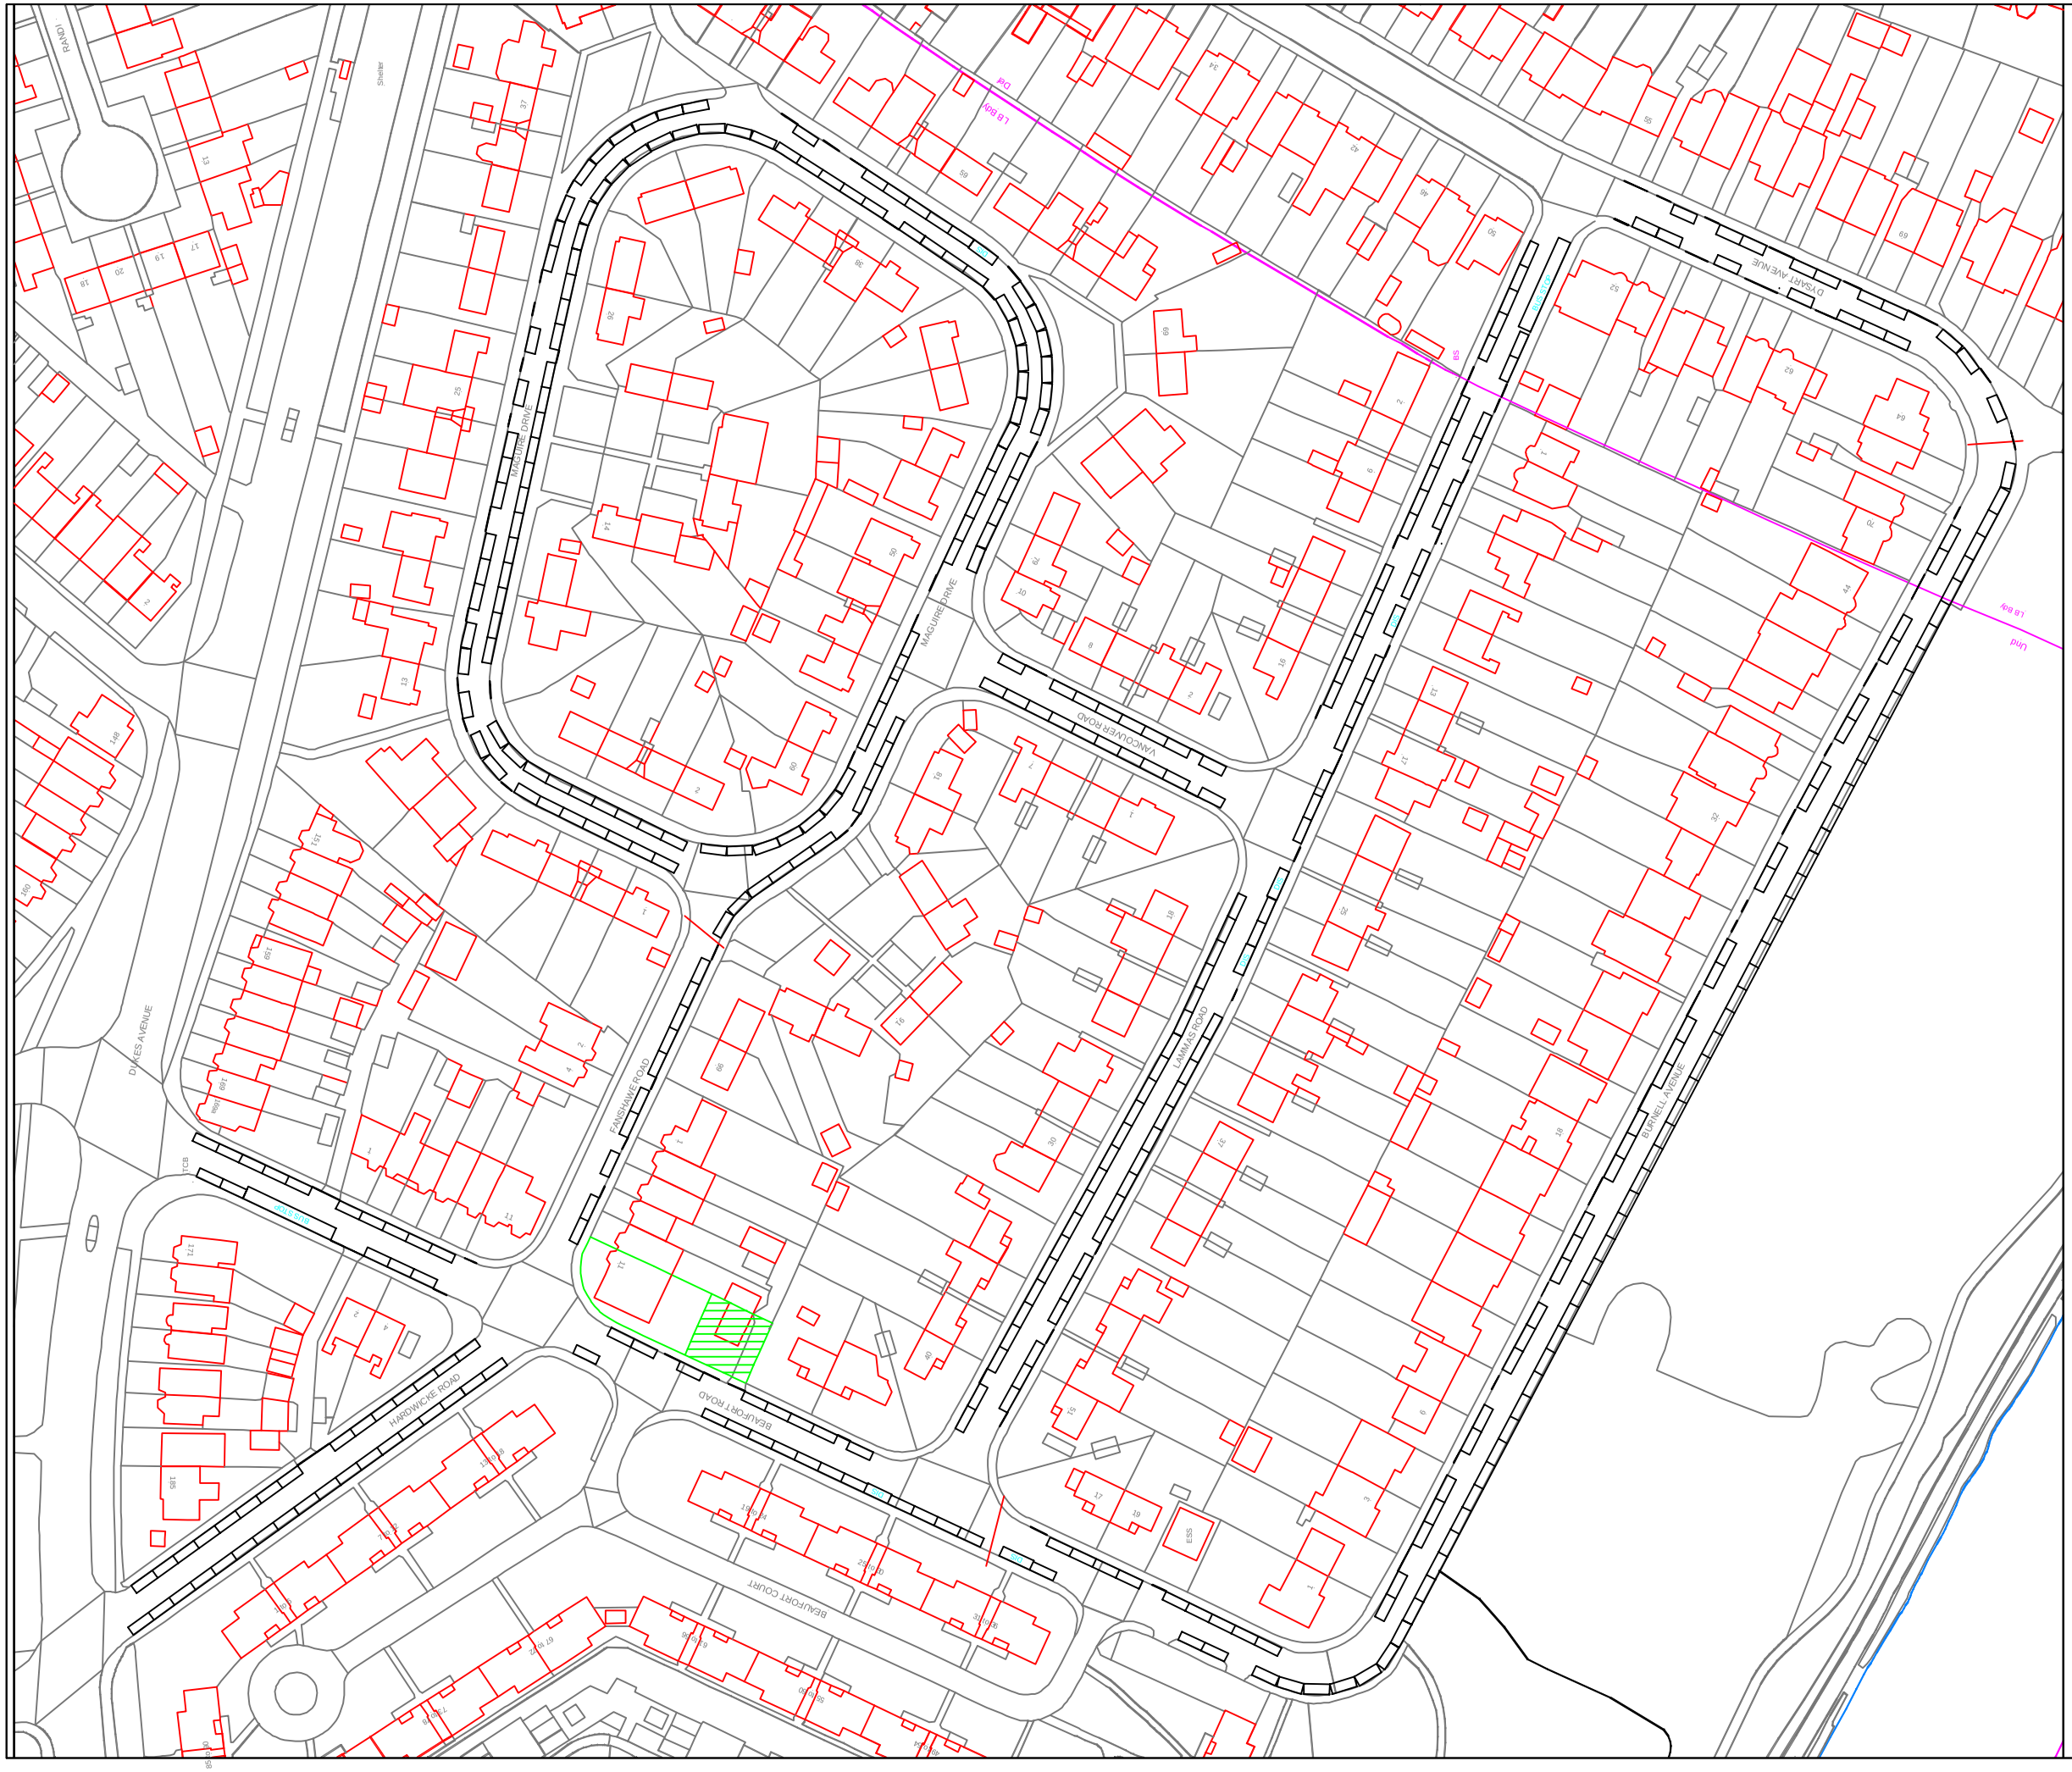

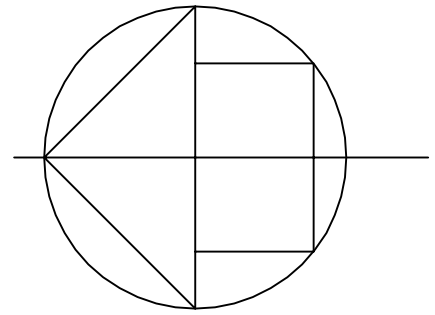

Revisions

11 Fanshawe Road - land at rear
TW10 7XT

Mr S Fotoohi

New unit - Parking survey

Scale:	Date:	Ref:
1:1250@A3	Mar '21	668.PS

CLARKE ASSOCIATES
CHARTERED BUILDING SURVEYORS
5 Abbey Parade, Ealing, London, W5 1EE
Tel: 020 8997 0309 Fax: 020 8991 0469
E- mail :- post@clarkeassociatesuk.com