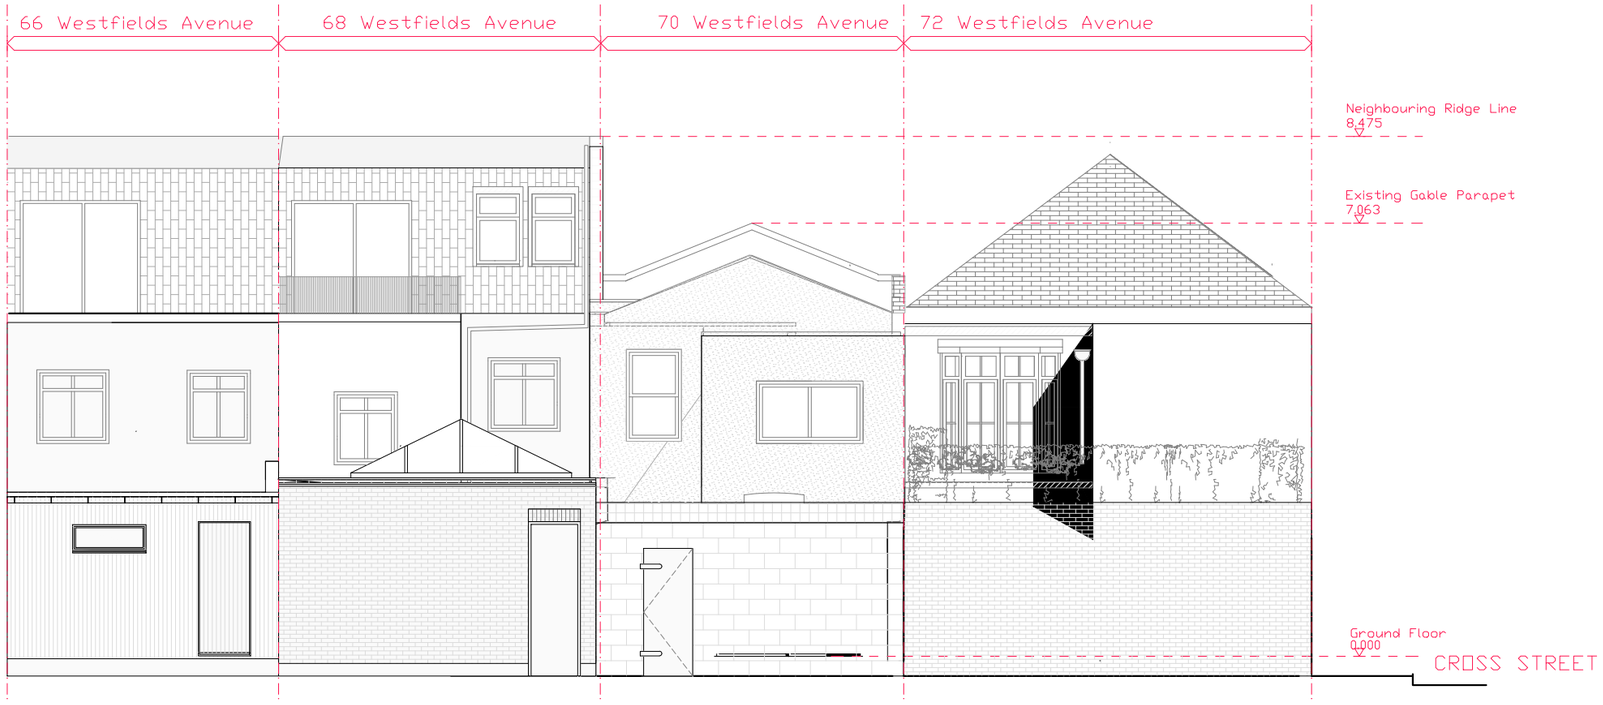

A

Laneway Elevation Existing
1:100

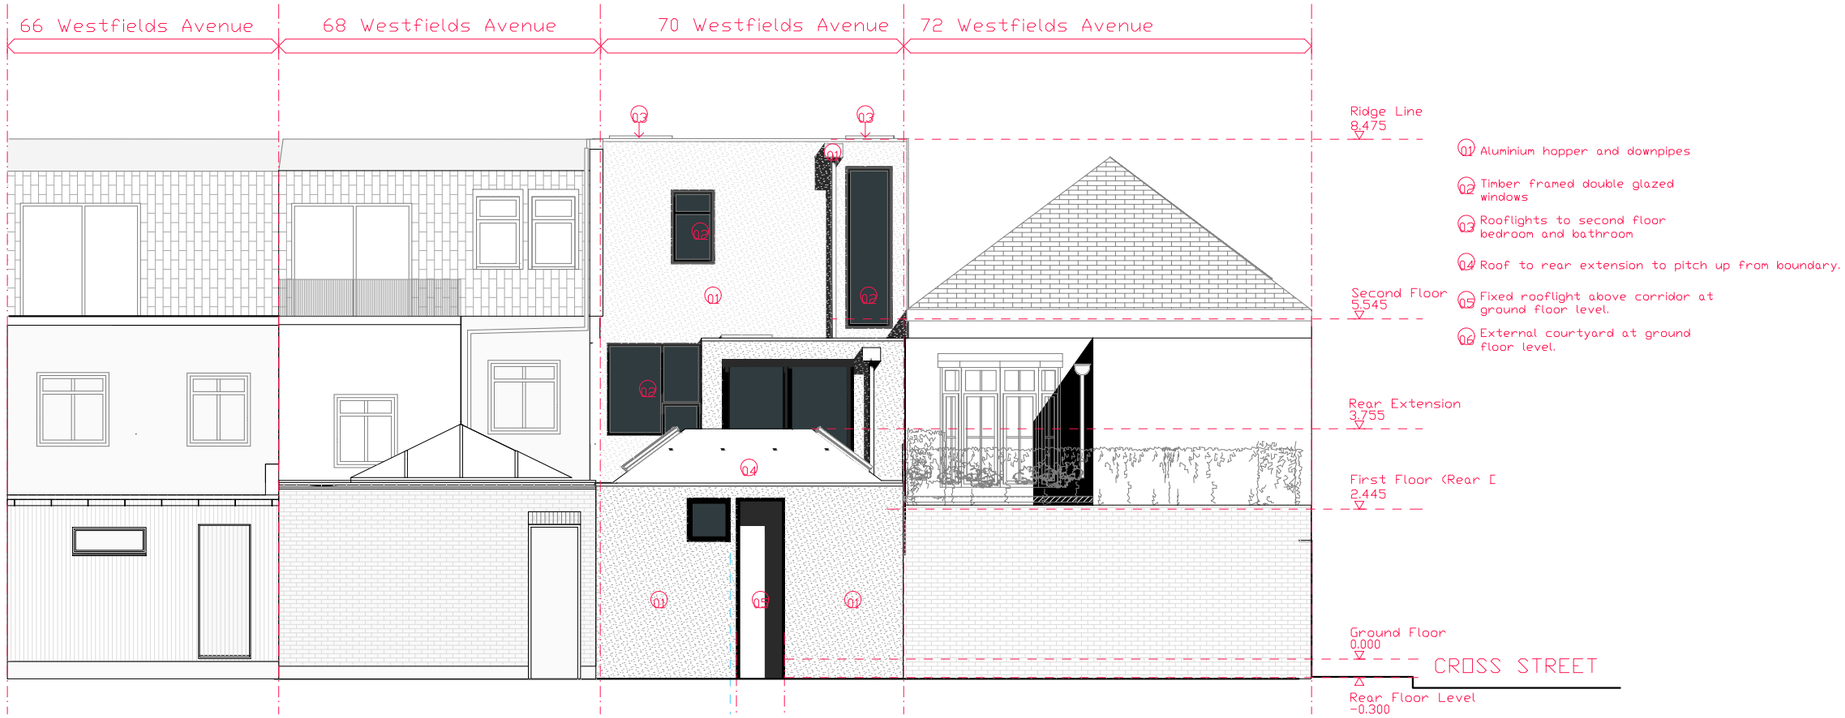

B

Laneway Elevation Proposed
1:100

Purpose of Issue	Scale	Project No.	Notes	Project	Client		Layout Title
Planning	**1:100@A3**	**20204**	Not for construction - do not scale from drawings.	**70 Westfields Avenue : Proposed amendments to**	**Suneil & Sapna Amin**		**PLA - 12 - Laneway Elevation Existing/Proposed**