- Side Elevation

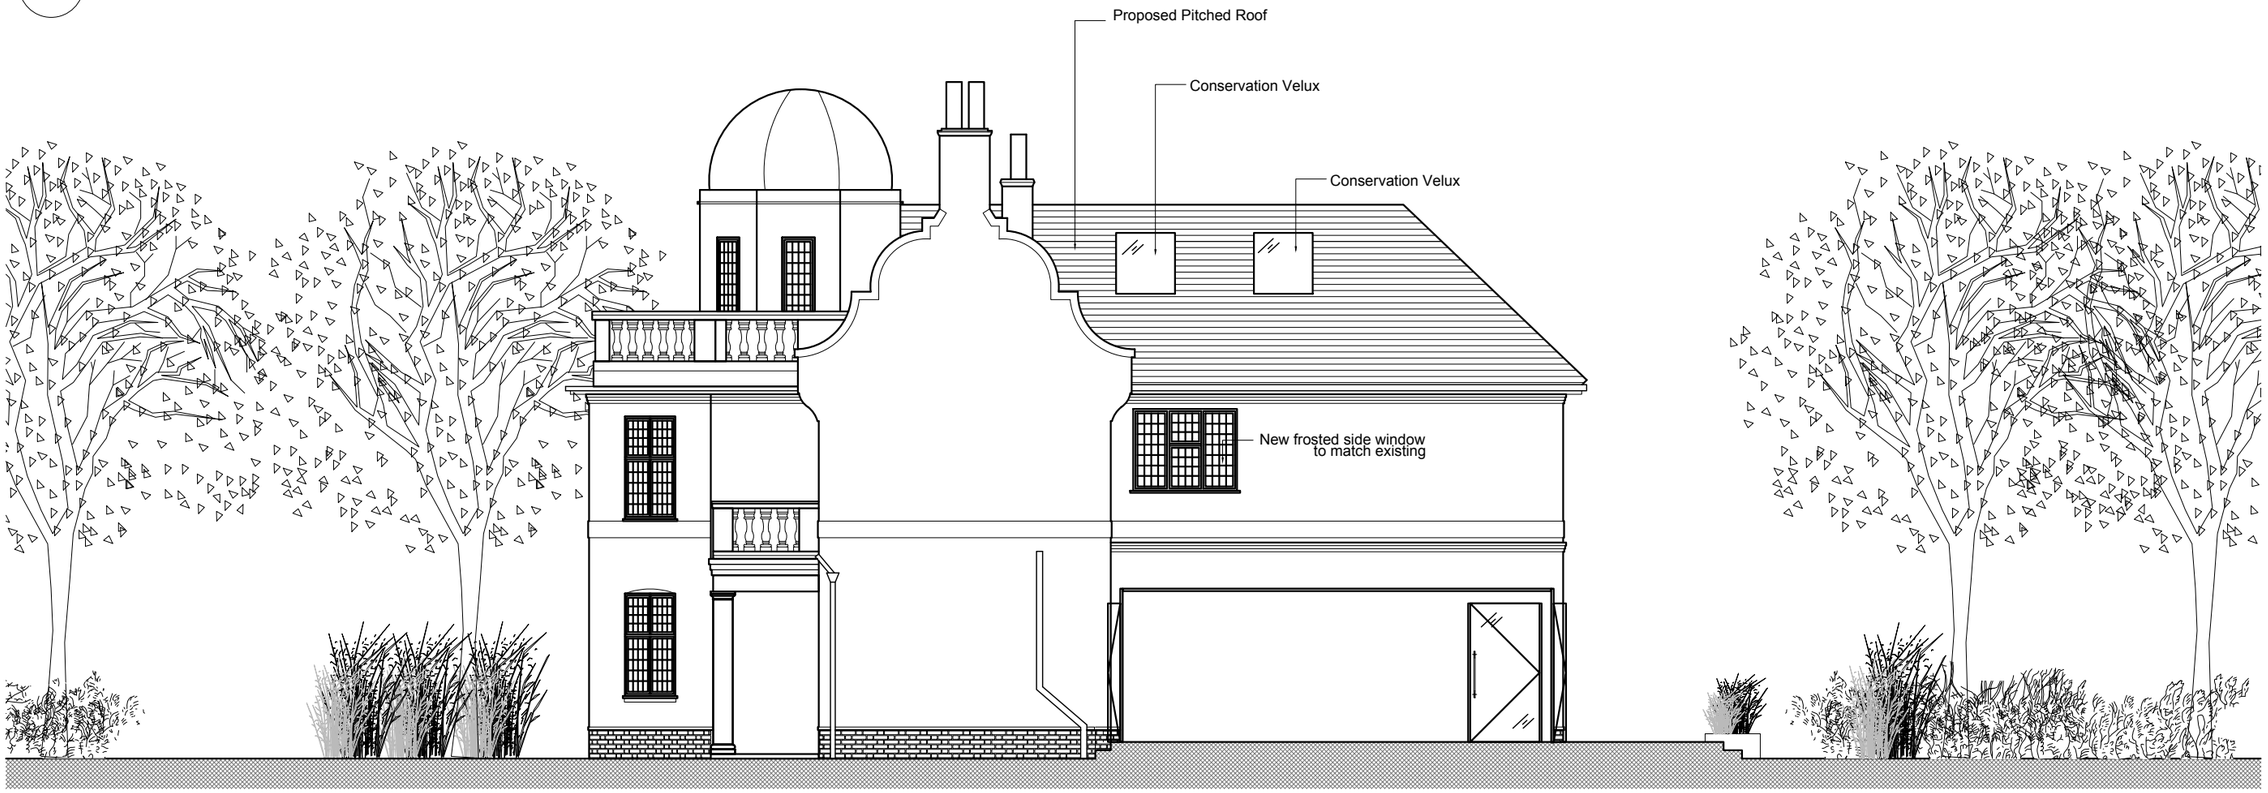

- Side Elevation

2 m 0 2 4

ONYX

Onyx London
45 Pont Street
Knightsbridge London SW1X 0BD
t: +44 (0)203 858 7811
e: info@onyxlondon.com
w: www.onyxlondon.com

COPYRIGHT:

This drawing has been produced by **Onyx London** and is not to be used or reproduced by any other part for any purpose.

ARCHITECTURAL FINISHES CODES
Refer to Schedule for Finish

CA	Carpet
TL	Tile
ST	Stone
TI	Timber
PA	Paint
PP	Polished Plaster
WP	Wallpaper
SF	Specialist Finish
GL	Glass
MI	Mirror
LQ	Lacquer
FB	Fabric/Leather
ME	Metal

NOTES:

STATUS:

REV.	BY.	DATE:	DESCRIPTION:
	EC		PLANNING

PROJECT TITLE:
PARKGATE
36 Fife Road, East Sheen
London
SW14 8BJ

DRAWING TITLE:
Proposed Elevations
PLANNING

DRAWN BY:	CHECKED BY:
EC	EC
SCALE: 1:100	DATE: 01/05/2021
DRAWING NO: 205	REVISION: 0