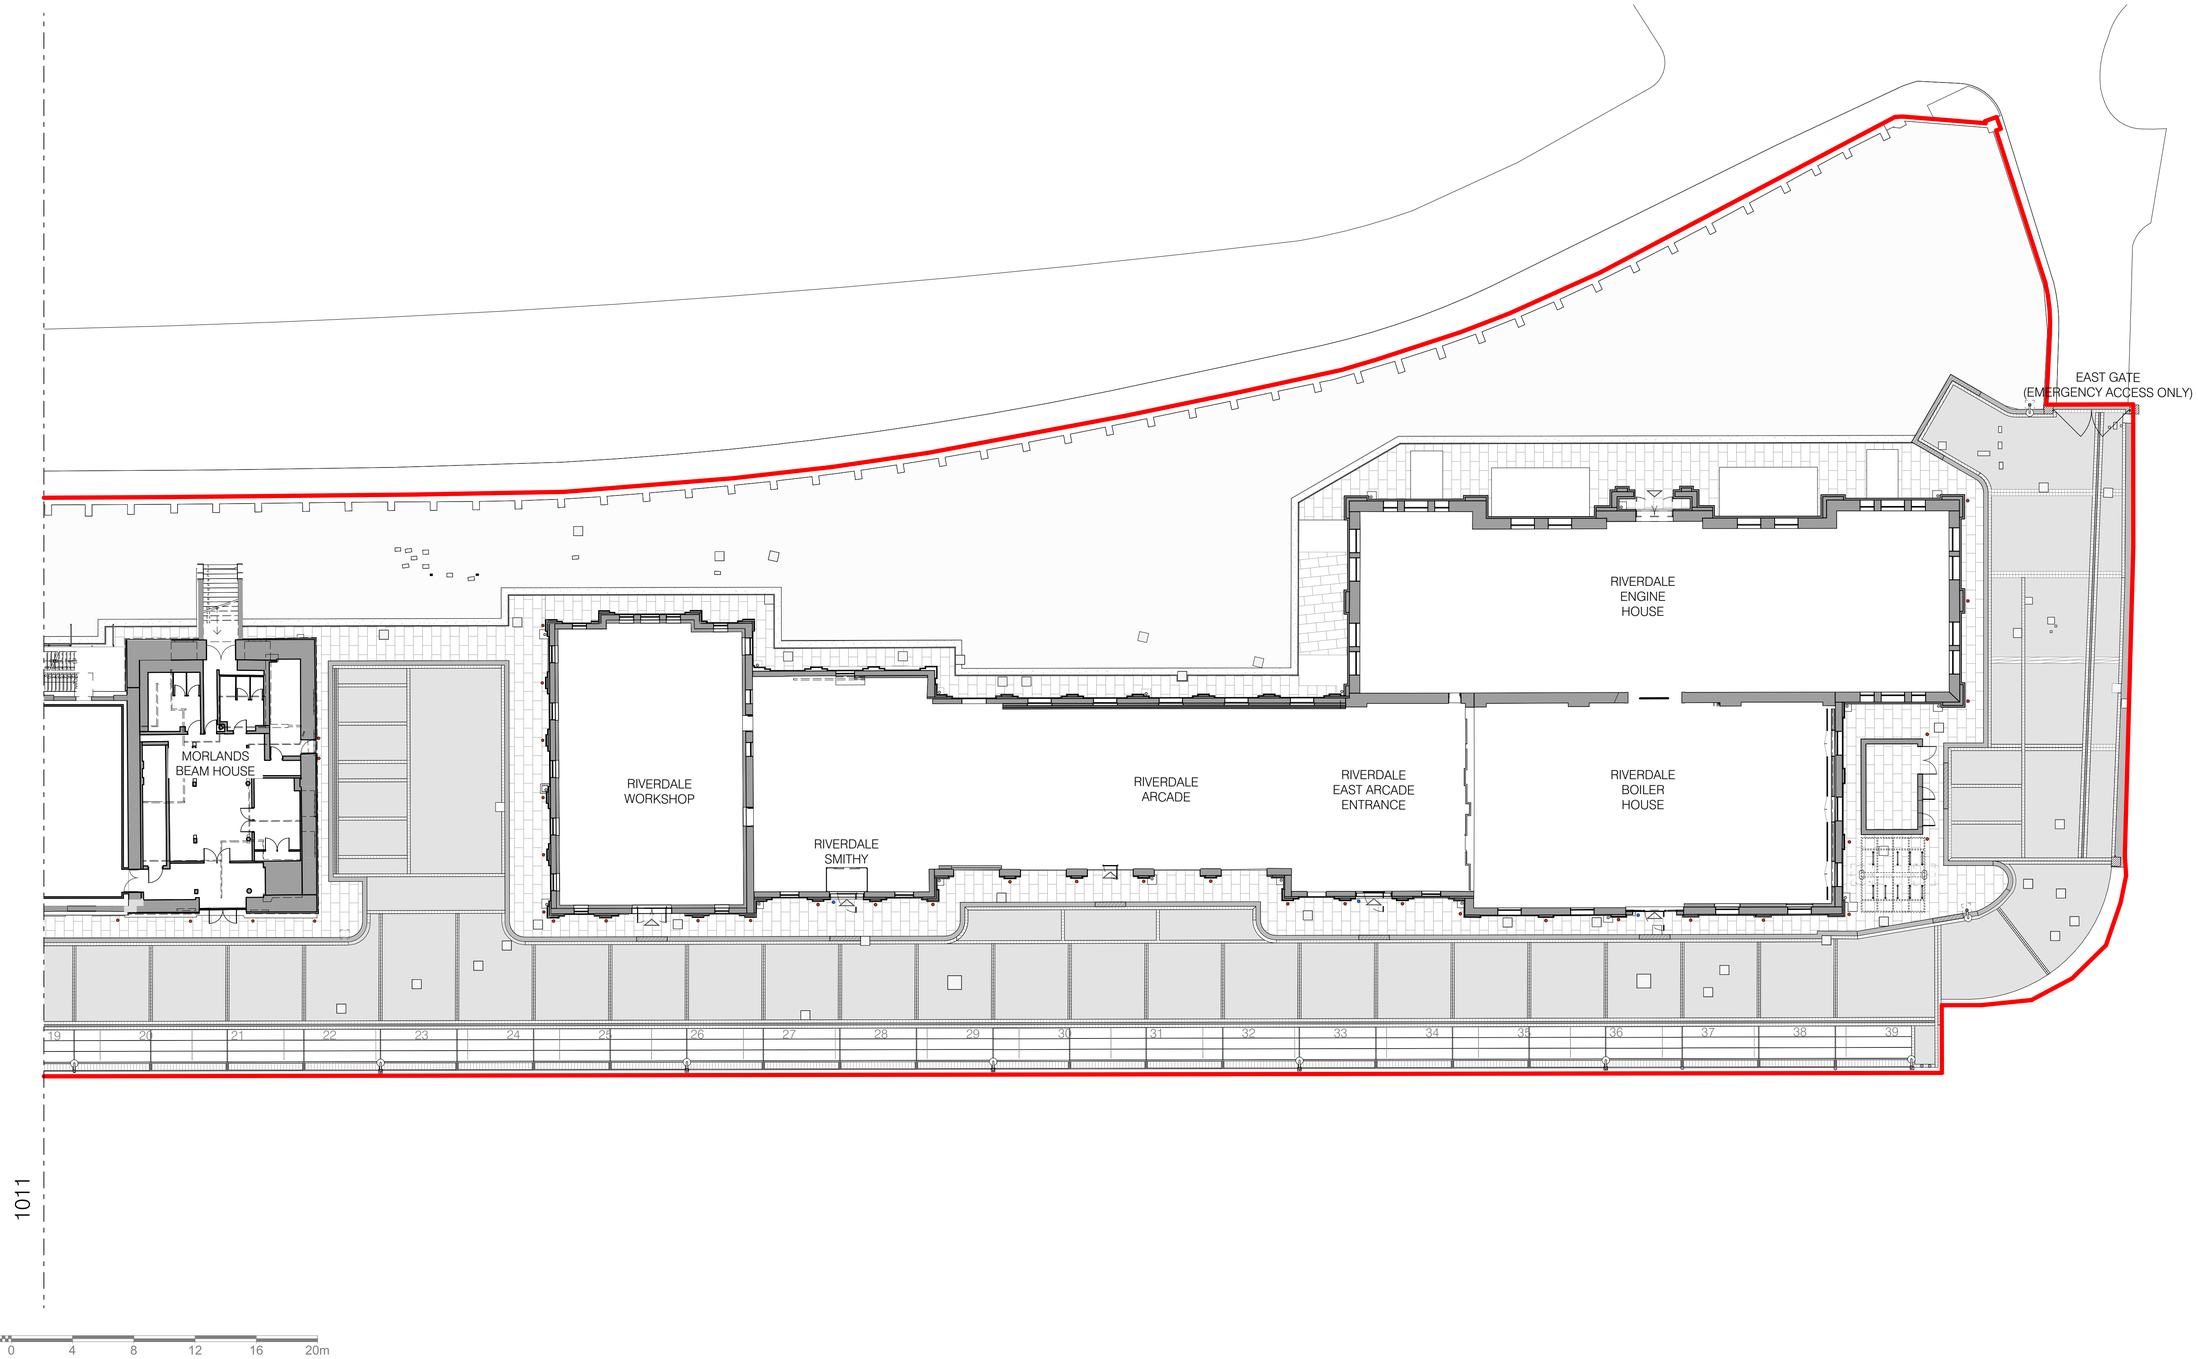

NOTES

1. This drawing remains the copyright of Chapman Architects. Do not copy, transfer or re-assign this drawing in digital or hardcopy format to a third party without written consent of Chapman Architects.
2. Do not scale from drawings. Only use stated dimensions. Check all dimensions on site and please report any discrepancies to architect.
3. Drawings to be read in conjunction with other consultant's drawings and specifications.

KEY PLAN

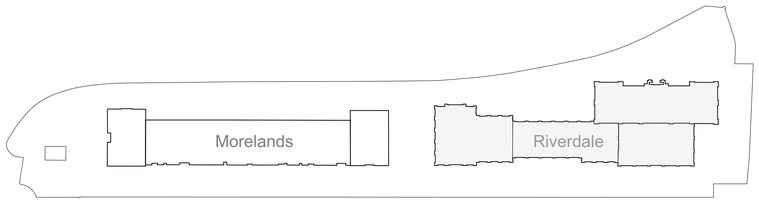

KEY

rev	description	drawn	checked	date
P05	Planning Issue	JW	HB	10.05.21
P04	Issued for Coordination	CO	MP	29.04.21
P03	Issued for Coordination	JW	MP	16.04.21
P02	Issued for Coordination	JW	HB	12.04.21
P01	First Issue	JW	AF	08.04.21

Morelands & Riverdale
Hampton

Approved Site Plan 2 of 2

project ref	scale(s)	original paper size
2101	1:200	A1

name :

project	originator	volume	level	type	role	number
MRLDS	CA	00	00	DR	A	1012

status : **D5** suitability description : **SUITABLE FOR PLANNING**

revision : **P05** revision description : **PRELIMINARY**

CHAPMAN ARCHITECTS
T: 020 7631 5320 E: mail@chapmanarchitects.co.uk