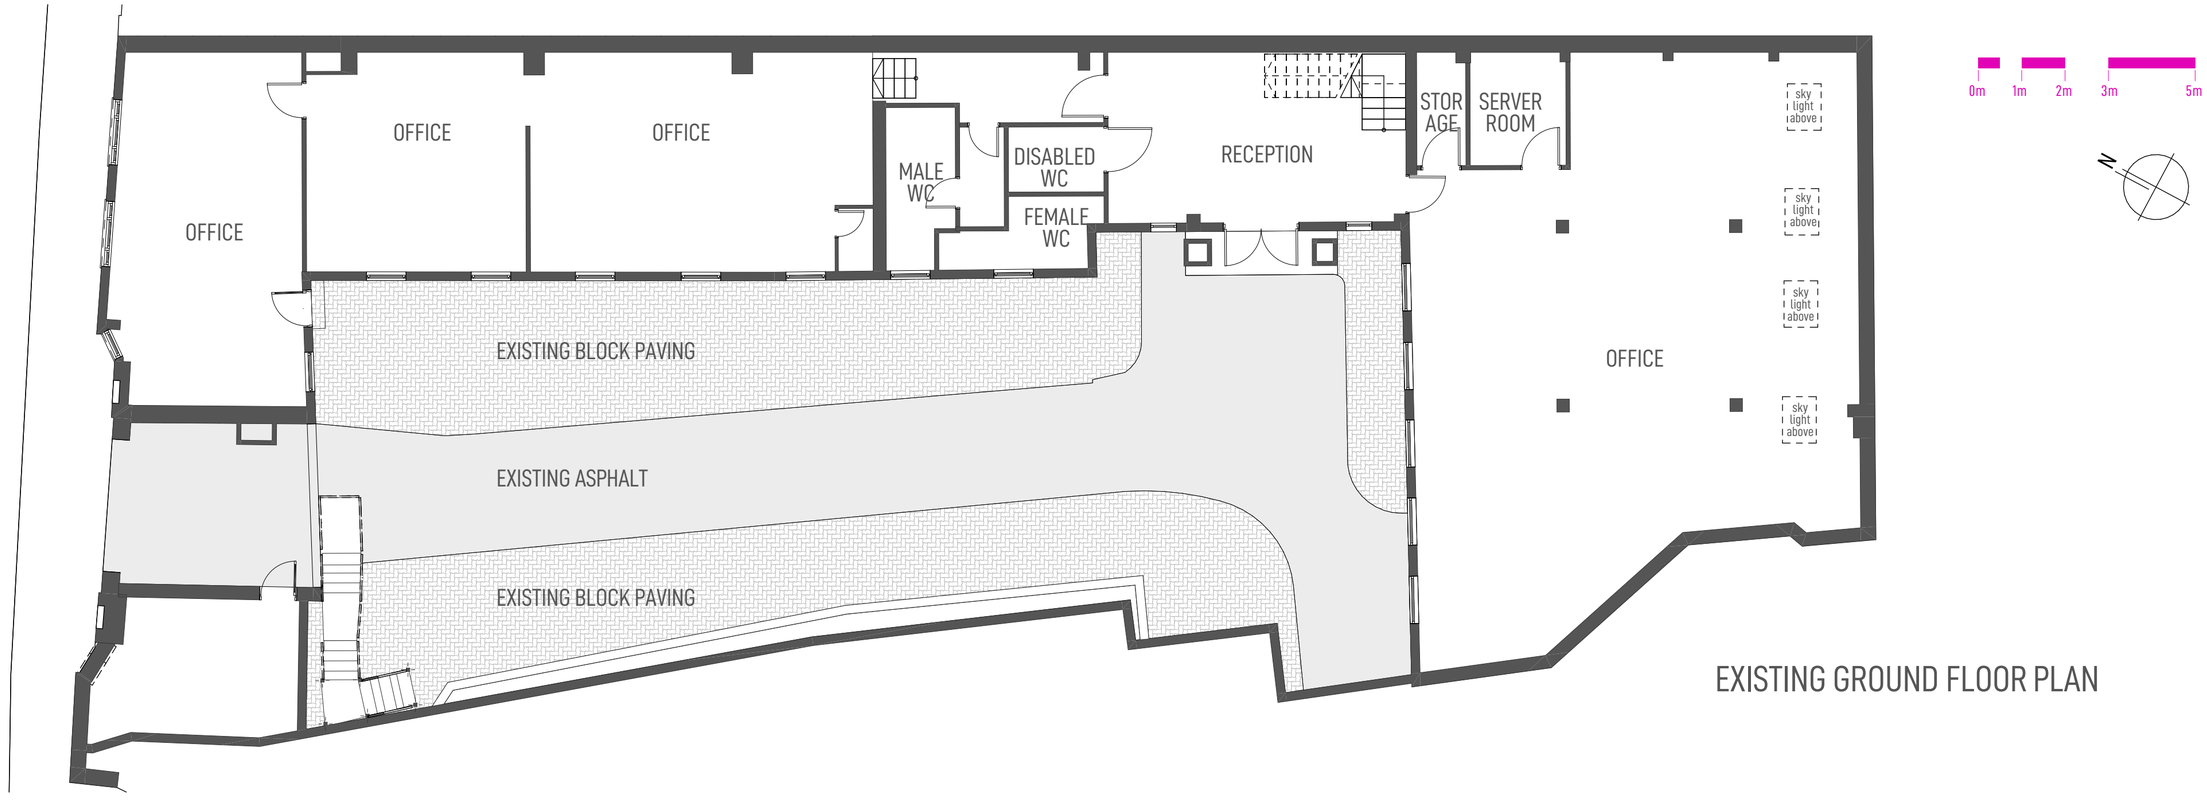

EXISTING GROUND FLOOR PLAN

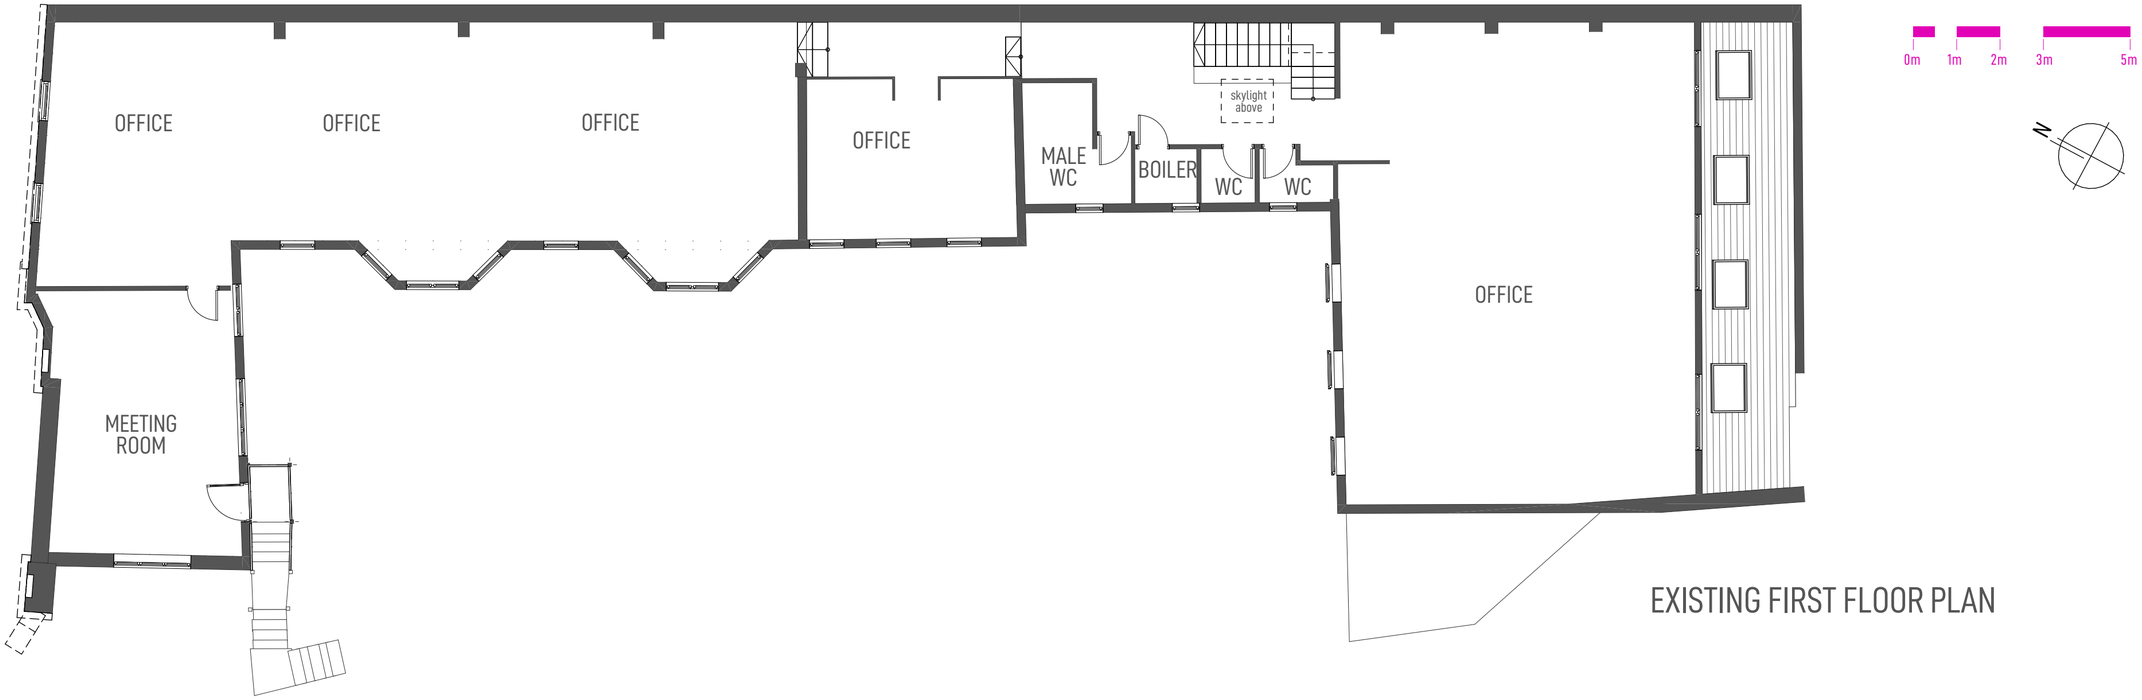

EXISTING FIRST FLOOR PLAN

A9 ARCHITECTS

The Minster Building, 21 Mincing Lane, London, EC3R 7AG
9 Fisher's Ln, Chiswick, London W4 1YA
www.A9architects.com
TEL: +44 (0) 20 7470 9299 EMAL: info@a9architects.com

PROJECT ADDRESS	CLIENT	DRAWING TITLE
37 Sheen Rd, Richmond TW9 1AJ	Mr Tony Cook	Existing Ground and First Floor Plans

PROJECT DESCRIPTION	STATUS
Proposed Change of Use from Office Spaces to Residential Units	PRIOR APPROVAL APPLICATION

DRAWN	CHECKED	DATE	SCALE
AD, JD	AD, AG	13.05.2021	1:100@A2

JOB No.	DWG No.	REVISION
803	03	

All rights reserved. A9 Architects Ltd. 2021