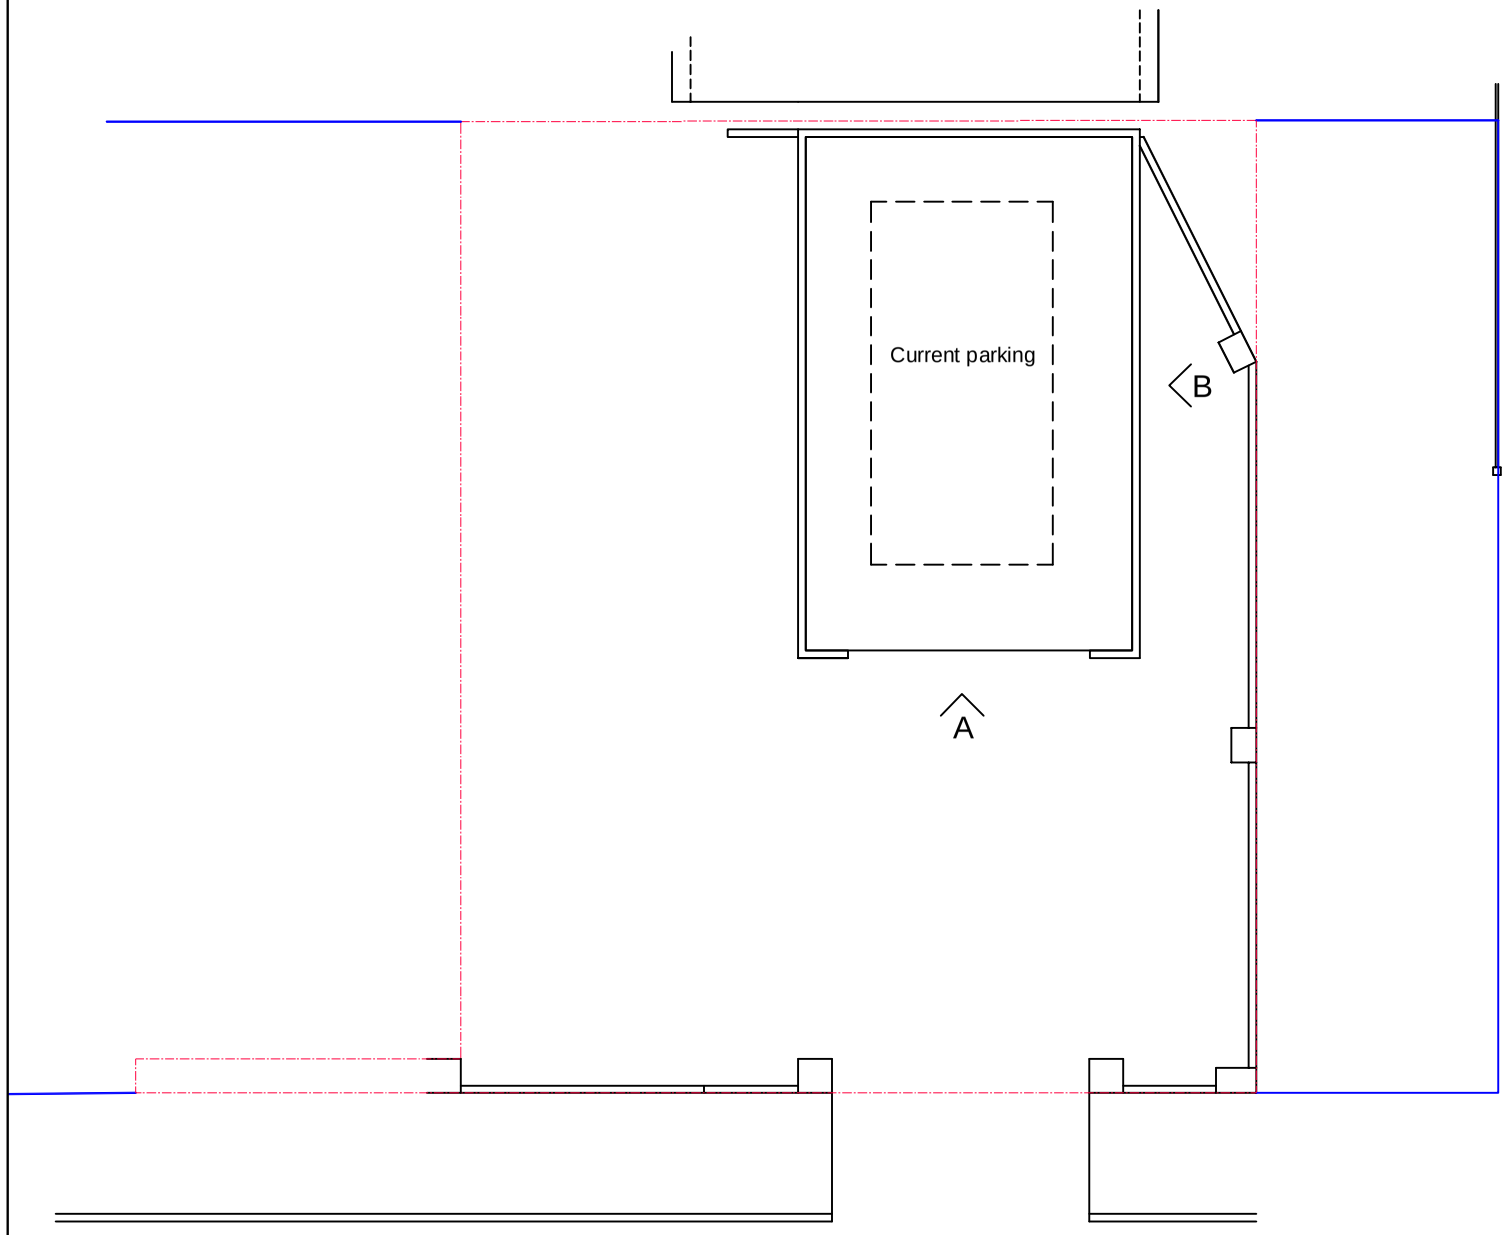

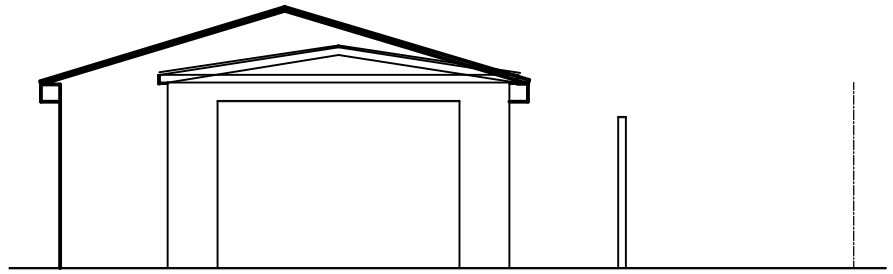

ELEVATION A

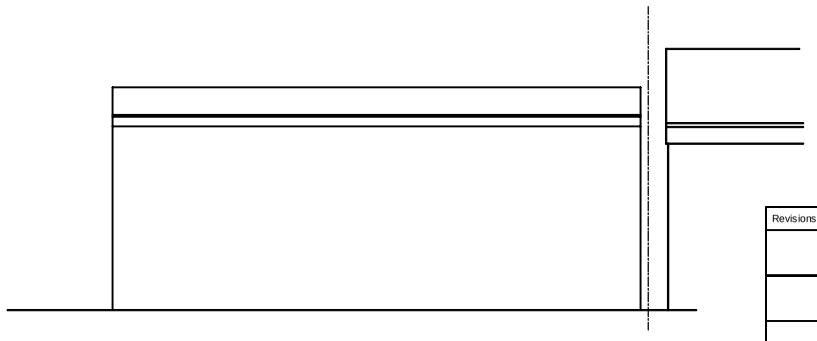

ELEVATION B

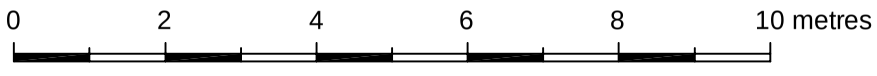

Scale

Revisions

A Red/Blue line change 20.05.21

11 Fanshawe Road - land at rear
TW10 7XT

Mr S Fotoohi

Existing Floor Plan & Elevations

Scale:	Date:	Ref:
1:100@A3	May '21	668.03A

CLARKE ASSOCIATES
CHARTERED BUILDING SURVEYORS
5 Abbey Parade, Ealing, London, W5 1EE
Tel: 020 8997 0309 Fax: 020 8991 0469
E- mail :- post@clarkeassociatesuk.com