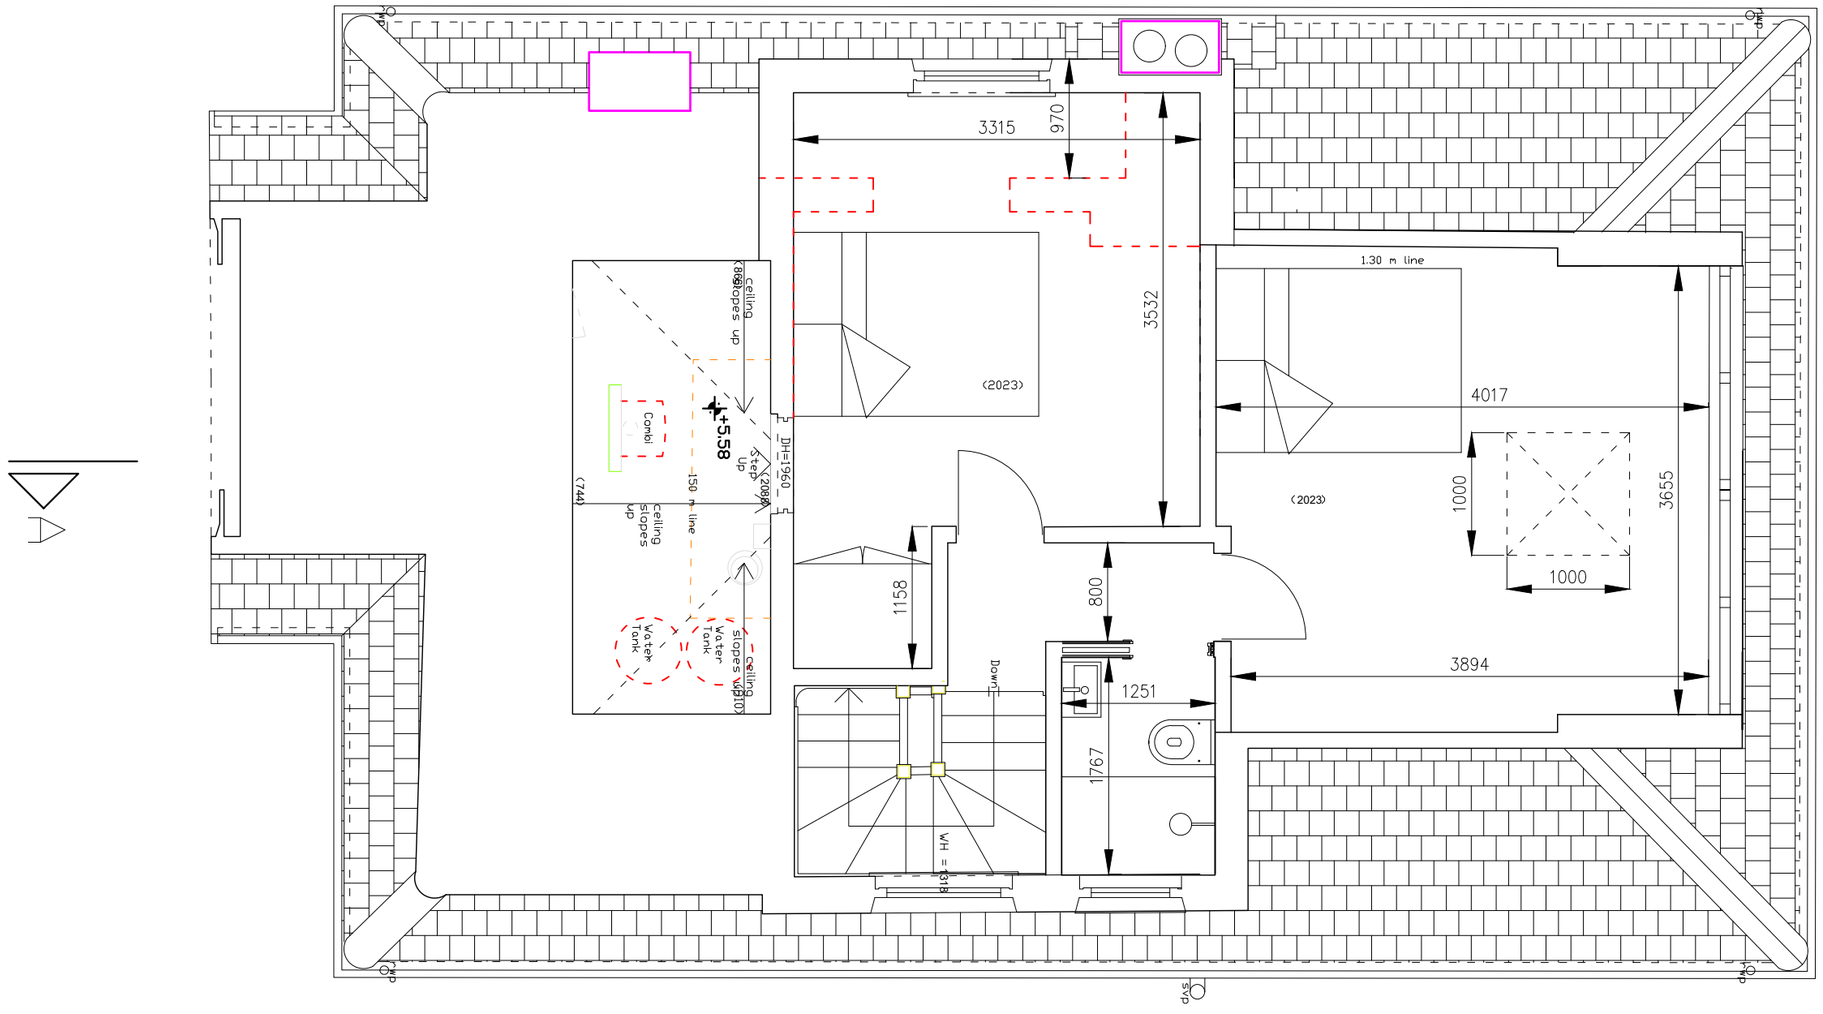

0 5000

MICHAEL HUGHES ARCHITECTURE

PROJECT:
269 PETERSHAM ROAD

TITLE:
PROPOSED LOFT FLOOR

SCALE:1:50@A3 DATE: 17/03/21

DRAWN BY: MPGH

DRAWING NUMBER:
2021-165-104