SCALE BAR

0 1 2 3 4 5 6 7 8 9 10

Approx site of neighbouring property

GENERAL NOTES: Do not scale from this drawing.
Dimensions must be checked on site.
This drawing is copyright of Grainne O'Keeffe Architects.
This drawing cannot be copied or used in any way without the express permission of Grainne O'Keeffe Architects.
Neighbouring properties not surveyed unless stated

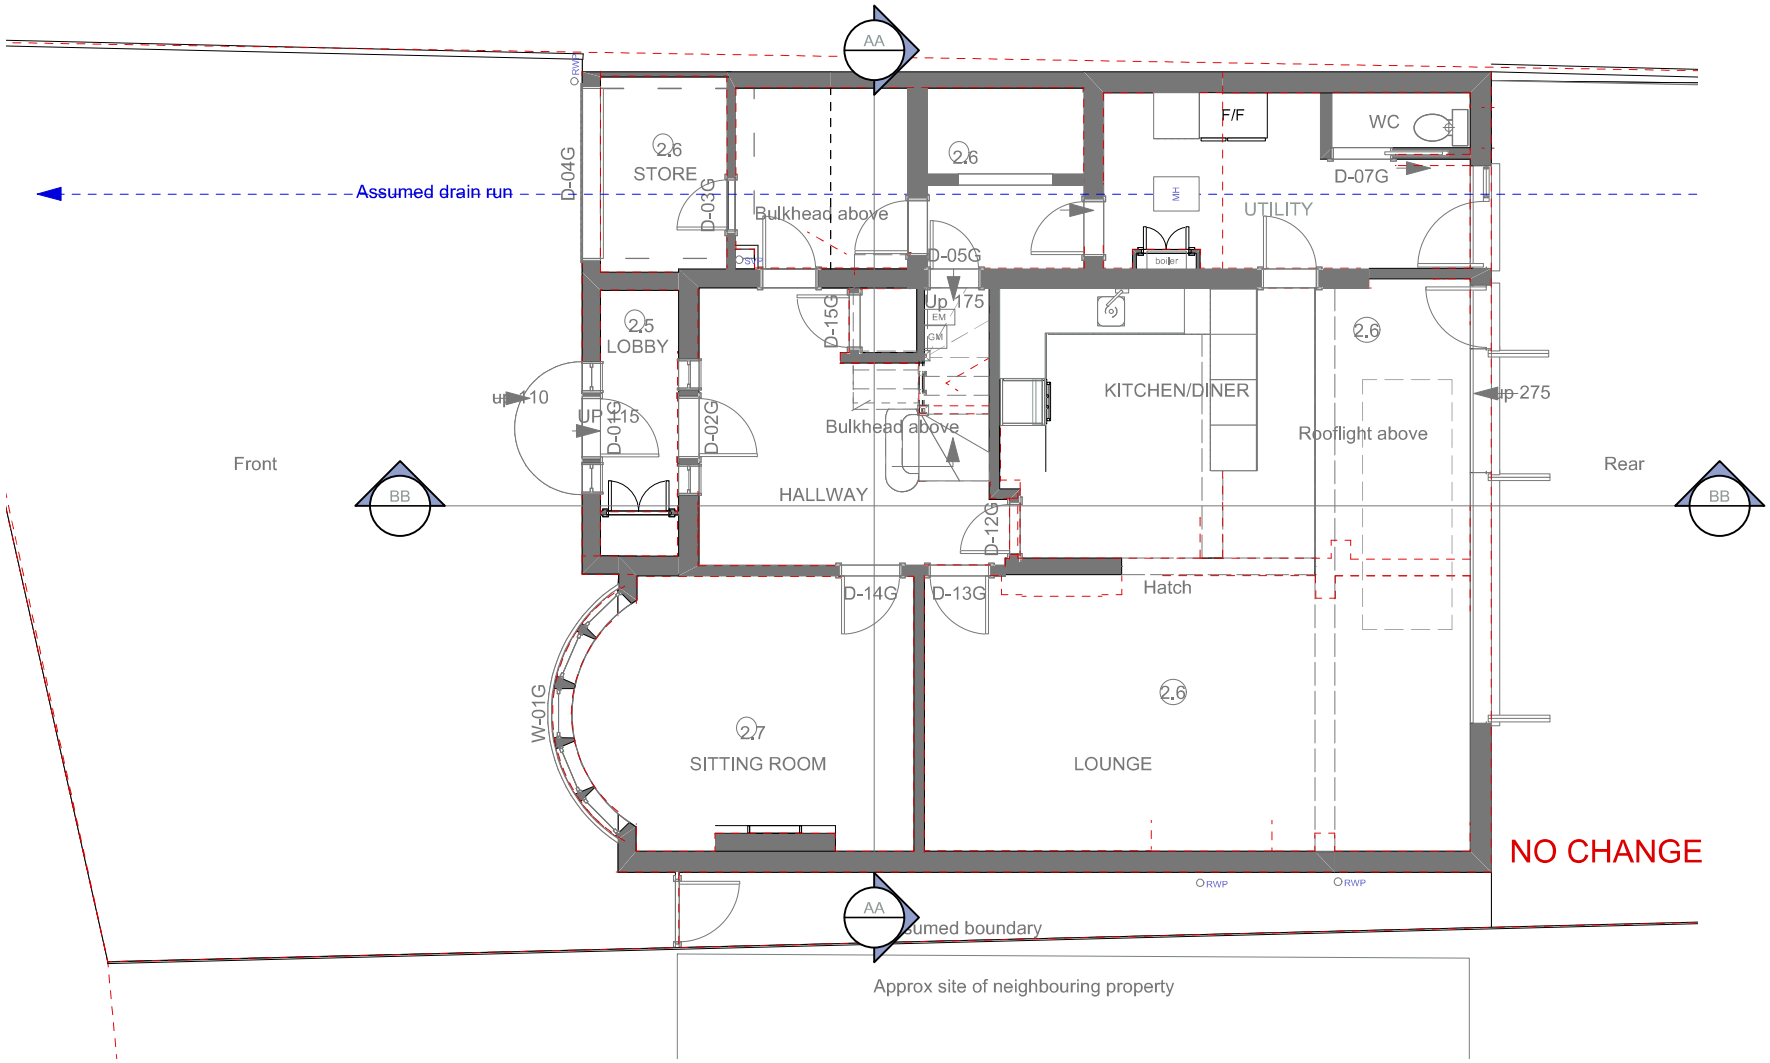

GRÁINNE O'KEEFFE ARCHITECTS LIMITED
Atrium, 36 Broad Lane, Hampton, TW12 3AZ
020 8941 1061 07976 389970
grainnearch@btopenworld.com
www.gokarchitects.co.uk

Job Name	Job No	Revisions	Rev No
28 Wensleydale Road 2021	2021-10		
Drawing Name	Dwg No / Scale		Last Edited:
Ground floor proposed	12 / 1:100		14/5/21 10:26:17