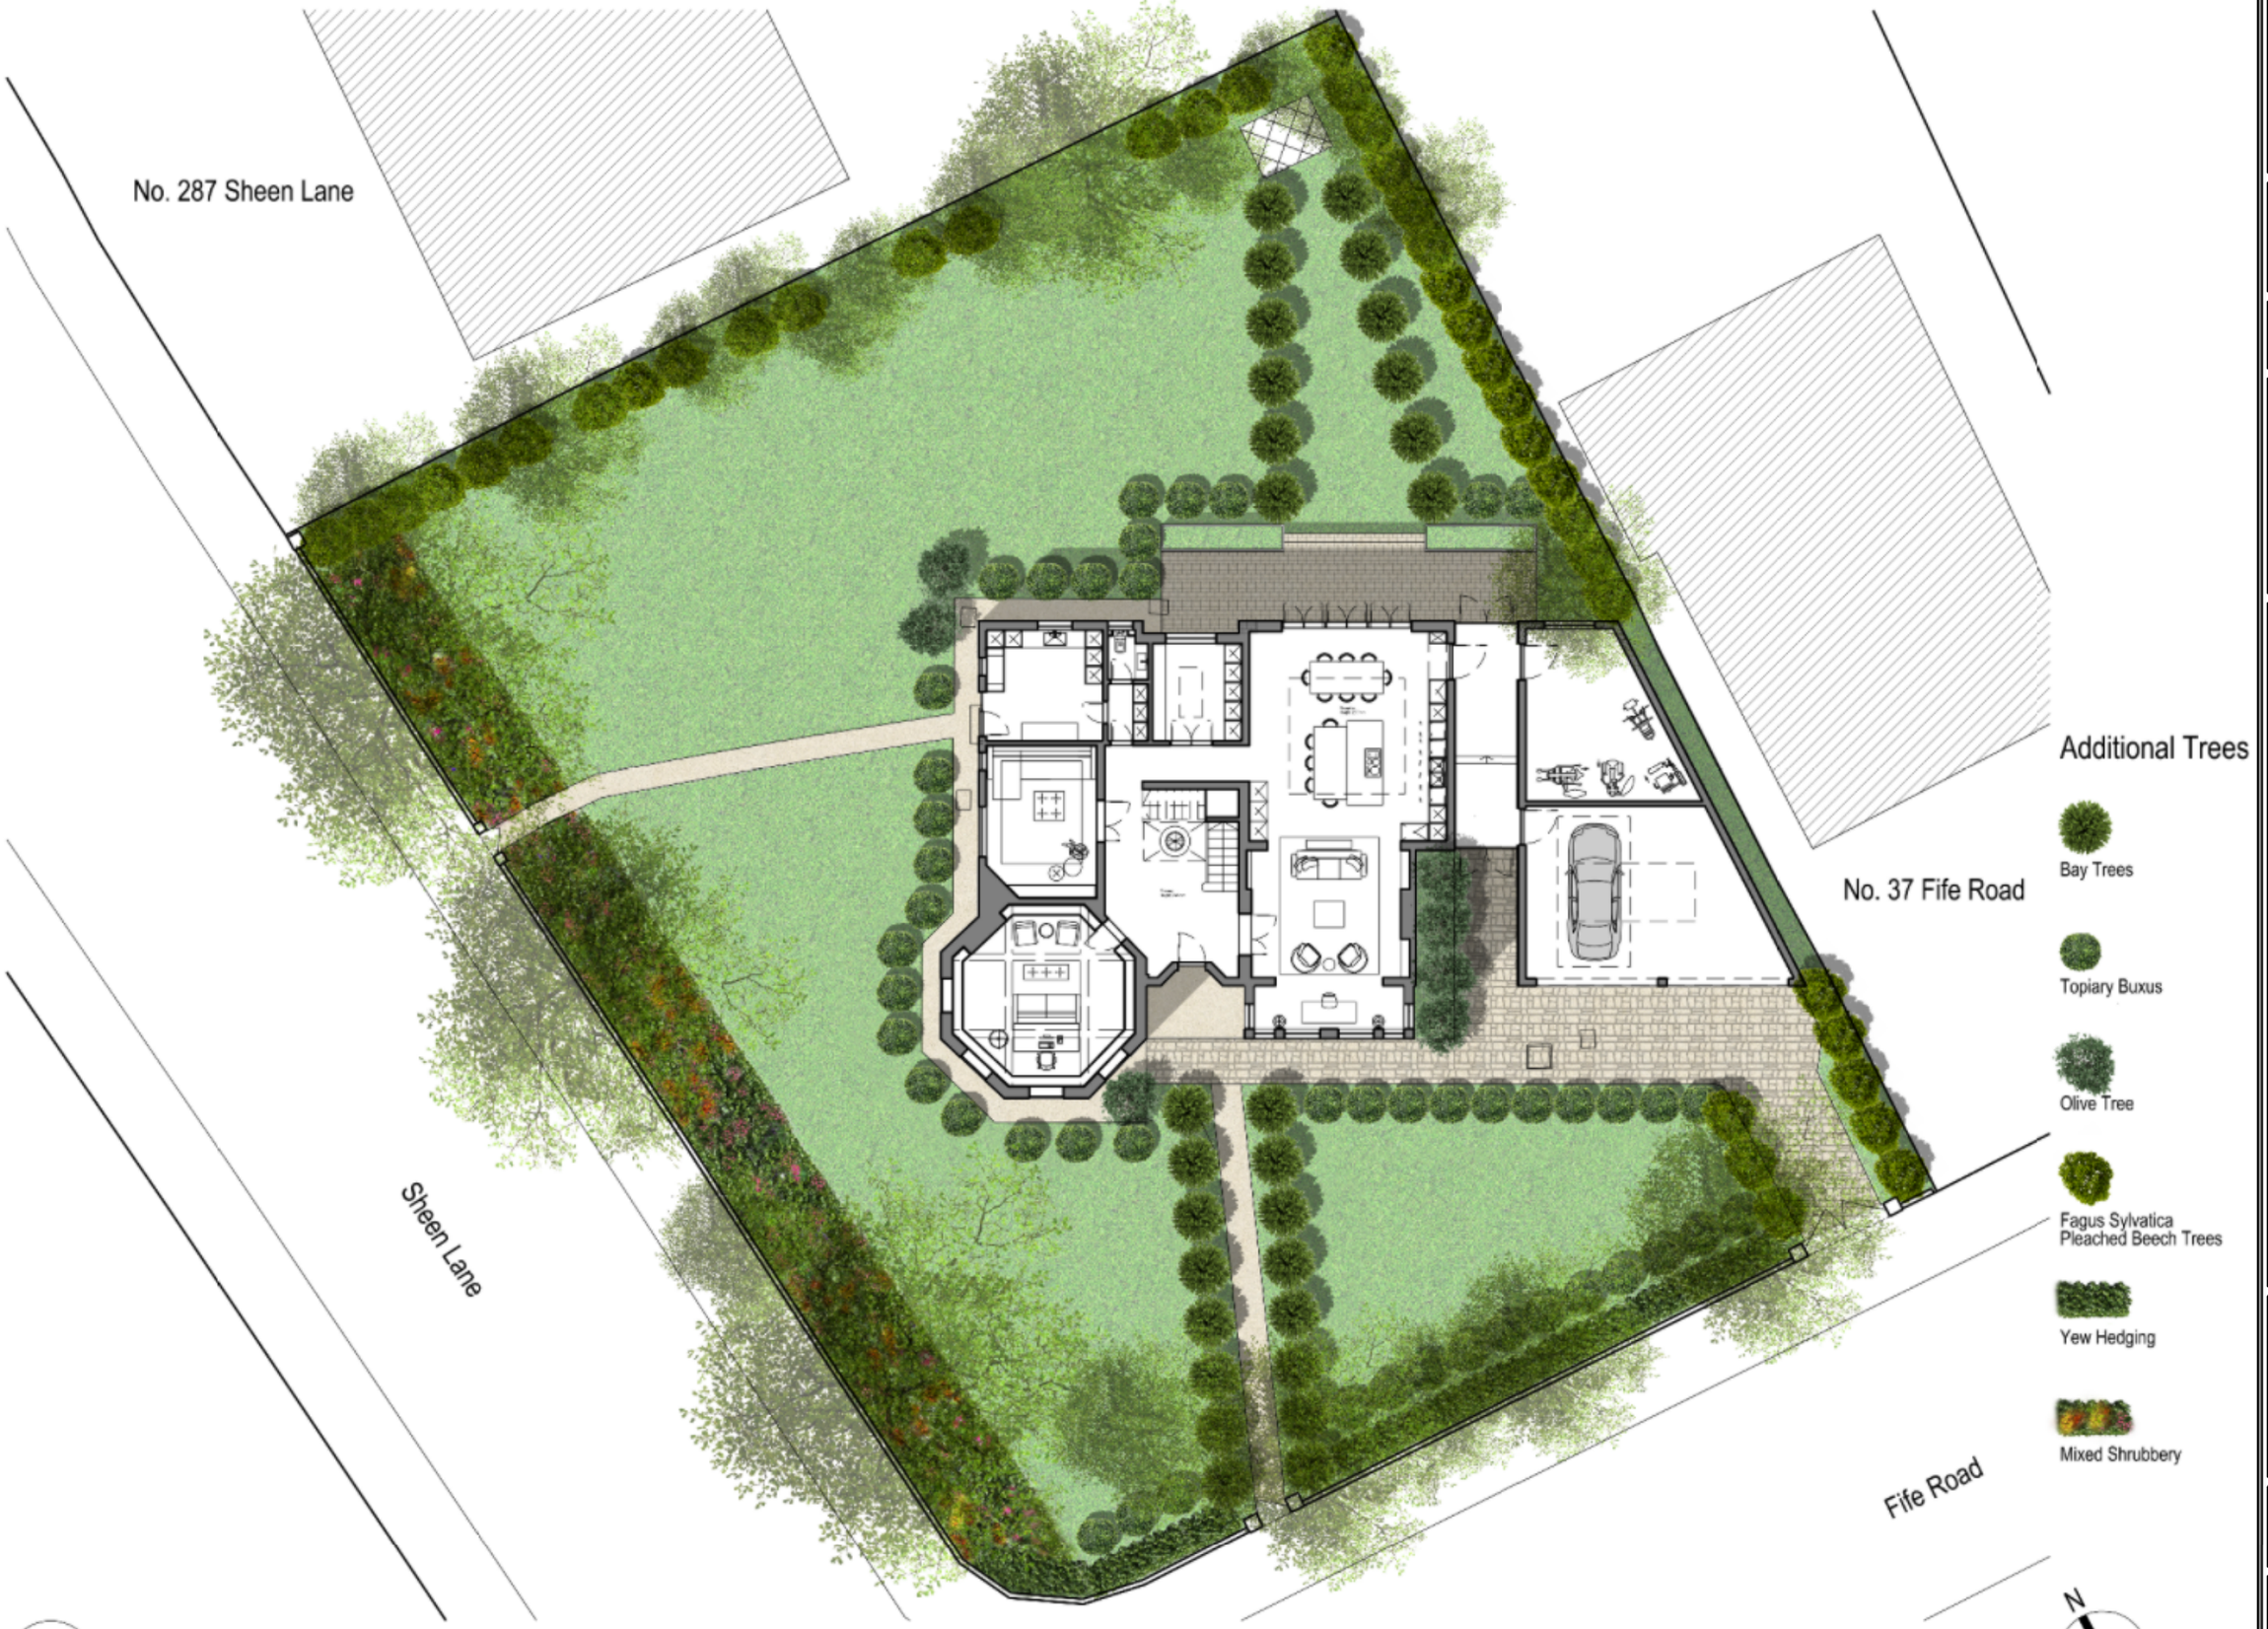

01 Site Plan
-
1 : 200

ONYX

Onyx London
37 Abingdon Road
Kensington London W8 6AH
t: +44 (0)203 858 7811
e: info@onyxlondon.com
w: www.onyxlondon.com

COPYRIGHT:

This drawing has been produced by **Onyx London** and is not to be used or reproduced by any other part for any purposes.

ARCHITECTURAL FINISHES CODES
Refer to Schedule for Finish

CA	Carpet
TL	Tile
ST	Stone
TI	Timber
PA	Paint
PP	Polished Plaster
WP	Wallpaper
SF	Specialist Finish
GL	Glass
MI	Mirror
LQ	Lacquer
FB	Fabric/Leather
ME	Metal

NOTES:

STATUS:
Planning

REV:	BY:	DATE:	DESCRIPTION:
-	EC		PLANNING

PROJECT TITLE:
36 Fife Road, East Sheen
London
SW14 8BJ

DRAWING TITLE:
Proposed Tree Planting Scheme
Rendered Plan

DRAWN BY: EC	CHECKED BY: EC
SCALE: 1:200	DATE: 22/03/2021
DRAWING NO: A-SL-020-xx-04	REVISION: 0