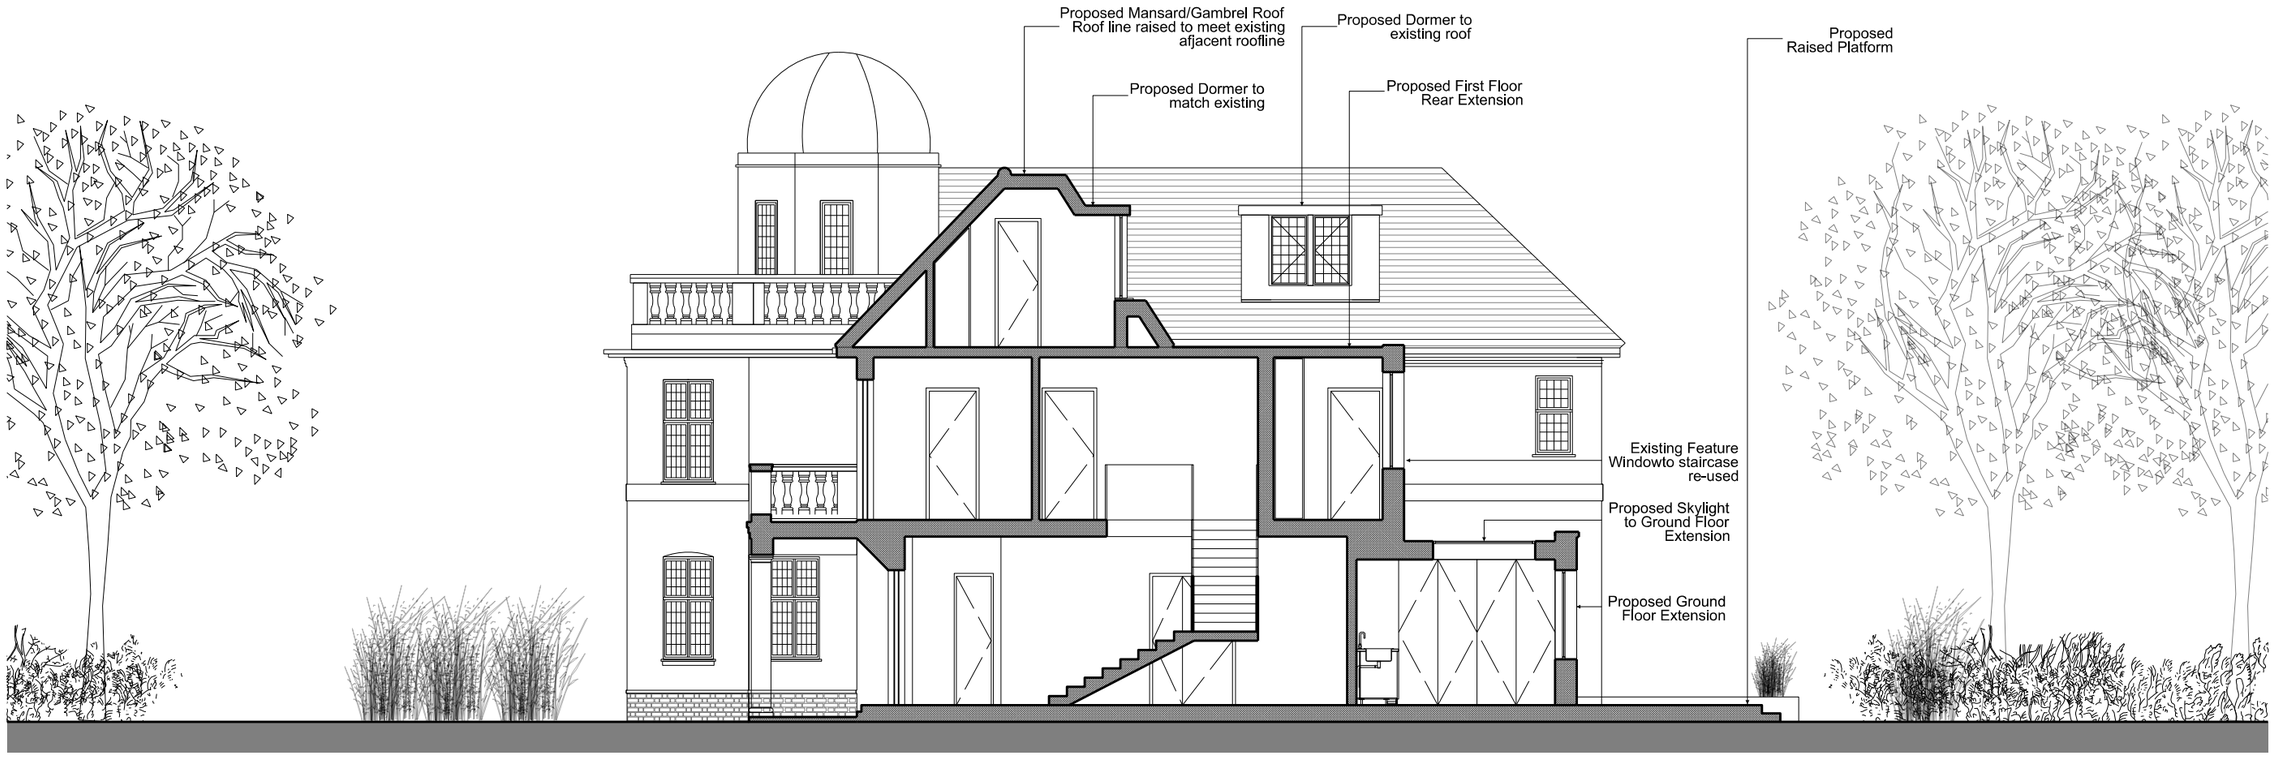

01 Proposed Section C-C
-
1 : 100

2 m 0 2 4 m

ONYX

Onyx London
37 Abingdon Road
Kensington London W8 6AH
t: +44 (0)203 858 7811
e: info@onyxlondon.com
w: www.onyxlondon.com

COPYRIGHT:

This drawing has been produced by **Onyx London** and is not to be used or reproduced by any other part for any purpose.

ARCHITECTURAL FINISHES CODES
Refer to Schedule for Finish

CA	Carpet
TL	Tile
ST	Stone
TI	Timber
PA	Paint
PP	Pollshed Plaster
WP	Wallpaper
SF	Specialist Finish
GL	Glass
MI	Mirror
LQ	Lacquer
FB	Fabric/Leather
ME	Metal

NOTES:

STATUS:
Planning

REV:	BY:	DATE:	DESCRIPTION:
-	EC		PLANNING

PROJECT TITLE:
36 Fife Road, East Sheen
London
SW14 8BJ

DRAWING TITLE:
Proposed Sections

DRAWN BY: EC	CHECKED BY: EC
SCALE: 1:100	DATE: 24/06/2020
DRAWING NO: A-P-053-01-02	REVISION: 0