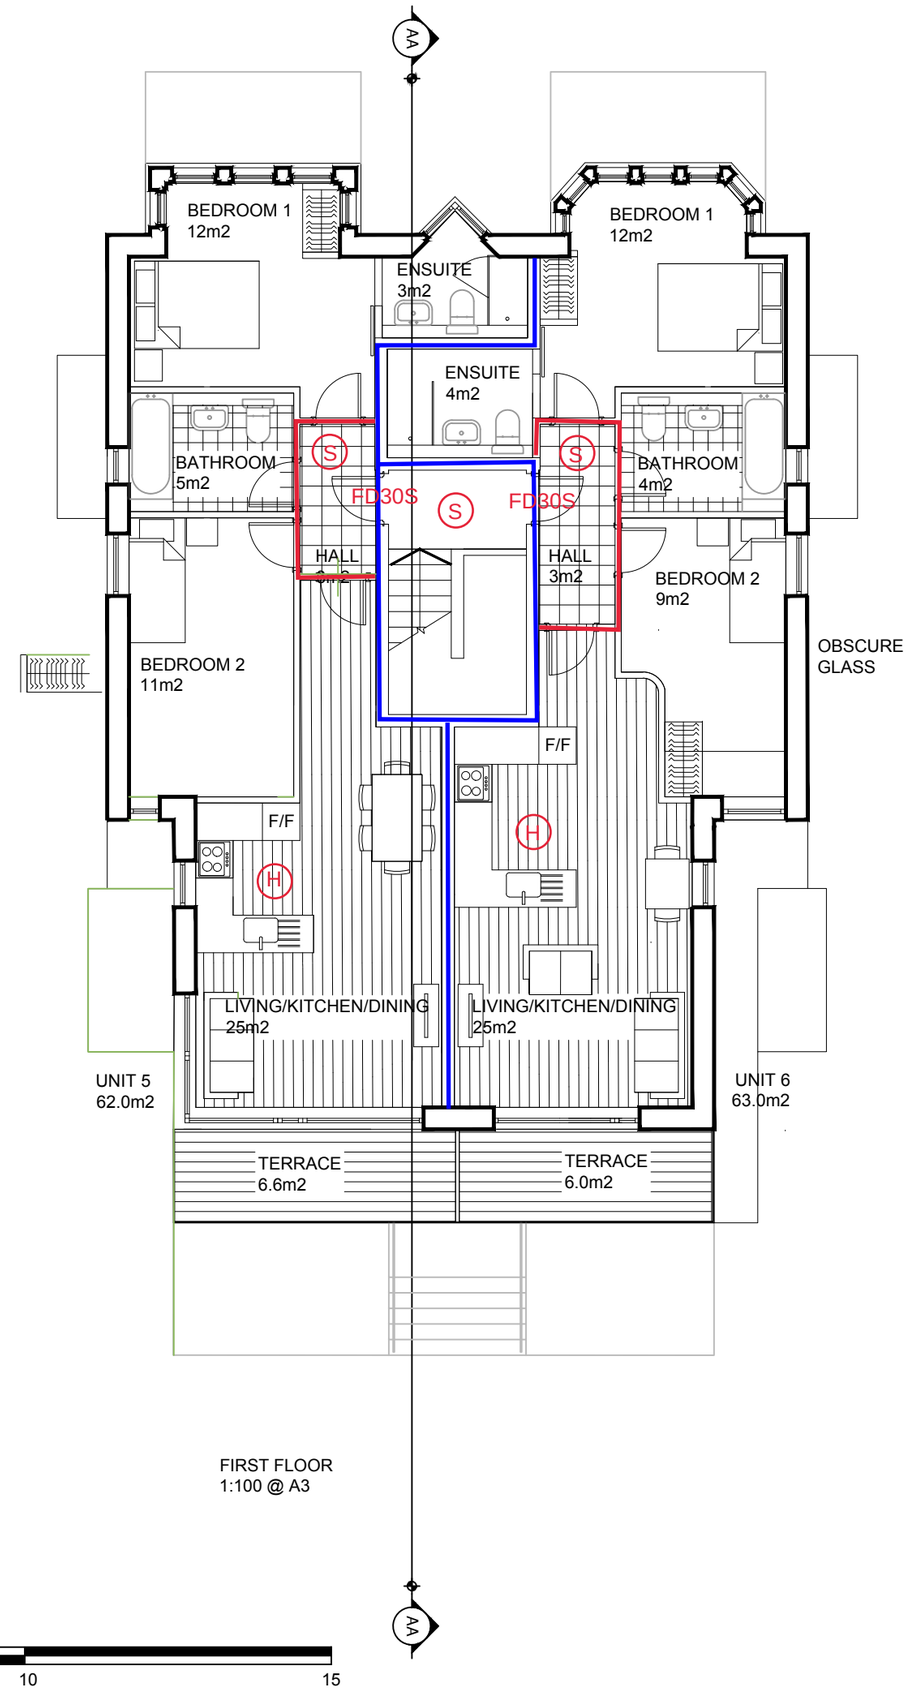

FIRST FLOOR
1:100 @ A3

Scale 1:100

0 1 2 3 4 5 10 15

NOTES

- The Copy right of this drawing is the property of Create and must not be copied otherwise reproduced without written consent.
- The contractor is responsible for checking dimensions, tolerances and references. Any discrepancy to be verified with the Architect before proceeding with the works.
- Do not scale drawing. Figured dimensions to be worked to in all cases.

FOR PLANNING

North

KEY

30 MINS	
60 MINS	
FD30S SEALS	30 MIN. FR DOOR WITH SMOKE

date	rev	revision/author/checker
30.09.19	J	Issue for comments / AP / MW
17.09.19	I	Issue for comments / AA / MW
08.06.18	H	Minor Amendment / NC / MW
23.04.18	G	Issue for planning / NC / MW
27.01.17	F	Issue for planning / PG / MW
27.10.16	E	Issue for comments / PG / MW
04.10.16	D	Issue for comments / PG / MW
22.09.16	C	Issue for comments / PG / MW
19.09.16	B	Issue for comments / PG / MW
16.09.16	A	Issue for comments / PG / MW

client
Midco Holdings Ltd

project
217 Kingston Road

drawing
PLANNING APPLICATION
PROPOSED
FIRST FLOOR

drawing no	rev
195 PL(20) P01	J

drawn	PG	checked	MW
scale @ A3	1:100	date	27.01.2017

CREATE
DESIGN + ARCHITECTURE
Wigglesworth House,
69 Southwark Bridge Road,London SE1 9HH
T:+44 (0)20 7021 0267
www.createdesign.org