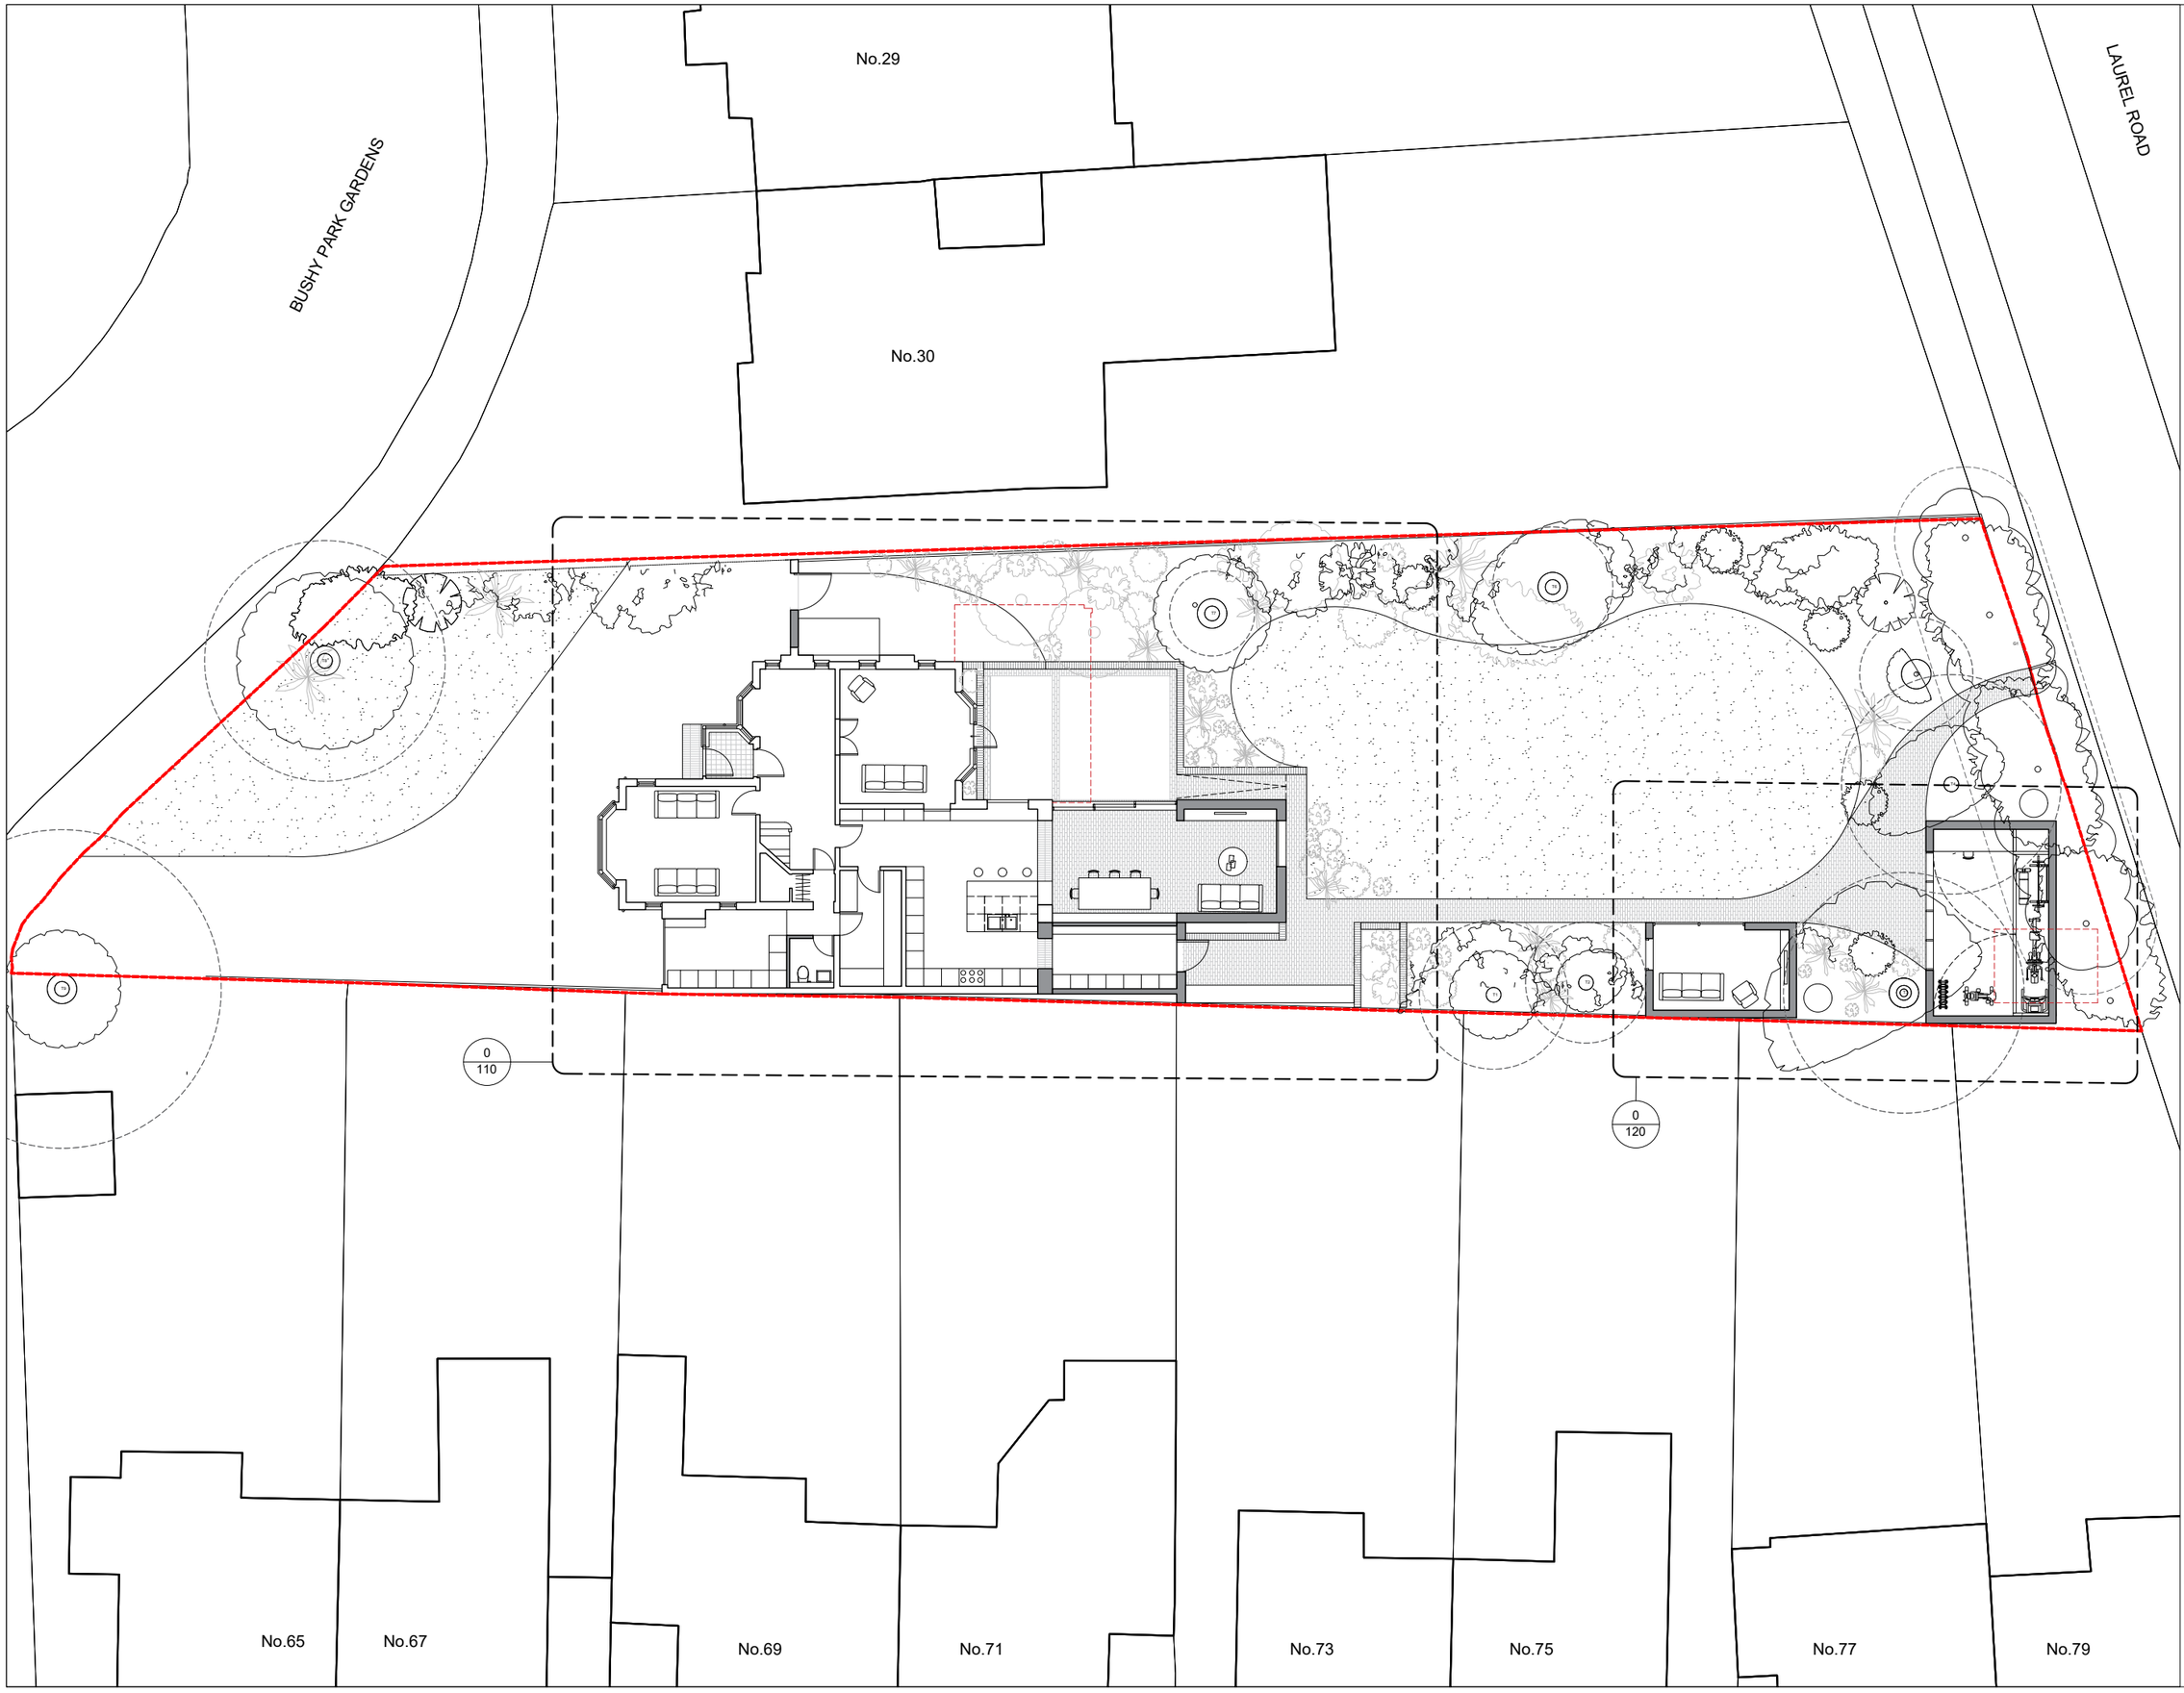

THE CONTRACTOR IS TO CHECK AND VERIFY ALL BUILDING AND SITE DIMENSIONS, LEVELS AND SEWER INVERT LEVELS AT CONNECTION POINTS BEFORE WORK STARTS.

THIS DRAWING IS TO BE READ AND CHECKED IN CONJUNCTION WITH ENGINEERS AND OTHER SPECIALIST DRAWINGS.

THE DRAWING AND THE WORKS DEPICTED ARE THE COPYRIGHT OF REED WATTS ARCHITECTS AND MAY NOT BE REPRODUCED EXCEPT BY WRITTEN PERMISSION.

N

0 1 2 5m

REV	DATE	DESCRIPTION

REED WATTS

www.reedwatts.com
studio@reedwatts.com

PROJECT 2102 BUSHY PARK GARDENS

DRAWING

PROPOSED SITE PLAN

DRAWING NO 2102(0)100

REVISION /

SCALE 1:200 @ A3

DATE AUGUST 21

STATUS PLANNING