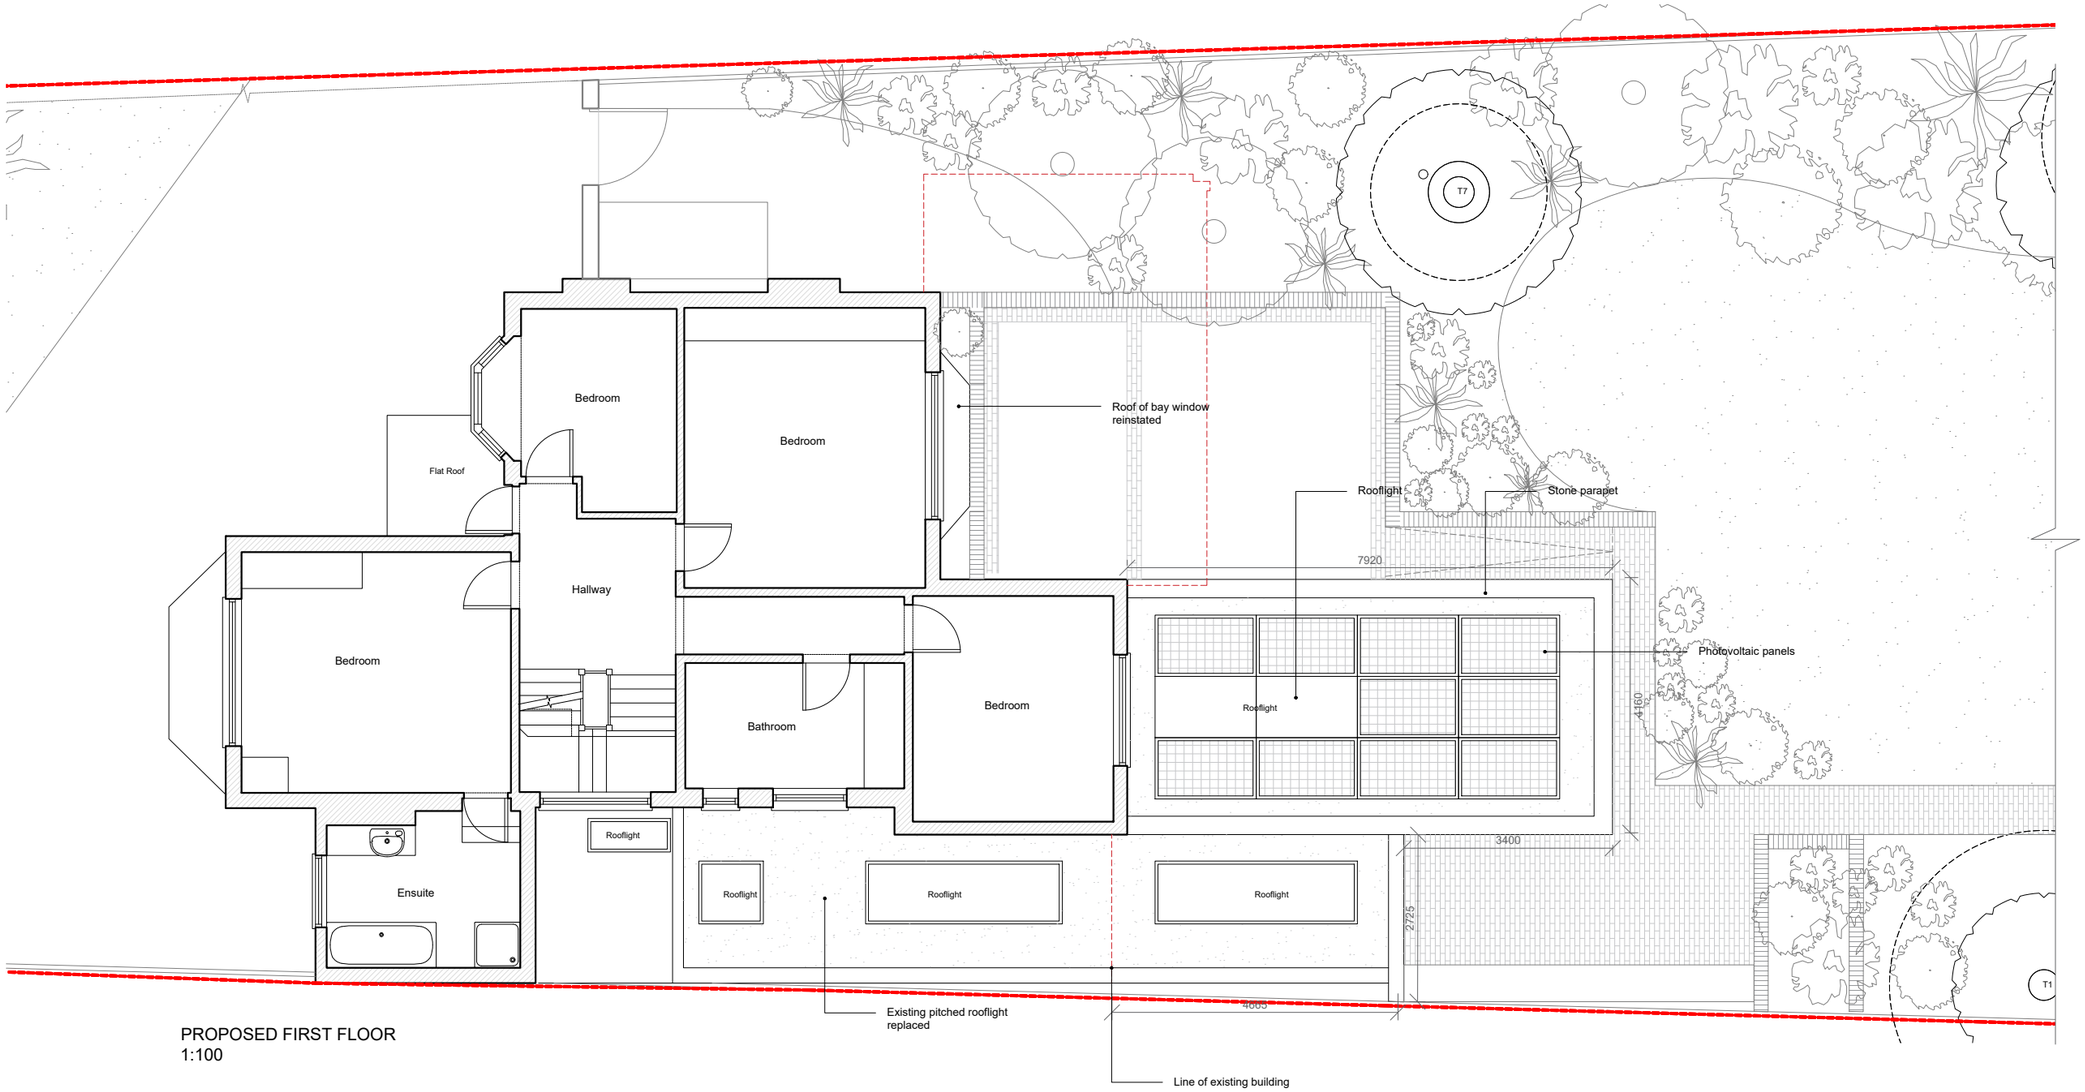

PROPOSED FIRST FLOOR
1:100

THE CONTRACTOR IS TO CHECK AND VERIFY ALL BUILDING AND SITE DIMENSIONS, LEVELS AND SEWER INVERT LEVELS AT CONNECTION POINTS BEFORE WORK STARTS.

THIS DRAWING IS TO BE READ AND CHECKED IN CONJUNCTION WITH ENGINEERS AND OTHER SPECIALIST DRAWINGS.

THE DRAWING AND THE WORKS DEPICTED ARE THE COPYRIGHT OF REED WATTS ARCHITECTS AND MAY NOT BE REPRODUCED EXCEPT BY WRITTEN PERMISSION.

Existing walls

Proposed walls

Outline of existing building

New planting

Material Key:

1. Stone plinth
2. Sliding doors
3. Soldier course brickwork
4. Stone parapet
5. Picture window
6. New boundary fence
7. Tiled dormer
8. Brick to match existing
9. Outdoor Kitchen
10. Sliding metal doors
11. Rooflight
12. Photovoltaics
13. Timber cladding

N

0 1 2.5m

REV	DATE	DESCRIPTION

REED WATTS

www.reedwatts.com
studio@reedwatts.com

PROJECT 2102 BUSHY PARK GARDENS

DRAWING

PROPOSED FIRST FLOOR

DRAWING NO 2102(0)111

REVISION /

SCALE 1:100 @ A3

DATE AUGUST 21

STATUS PLANNING