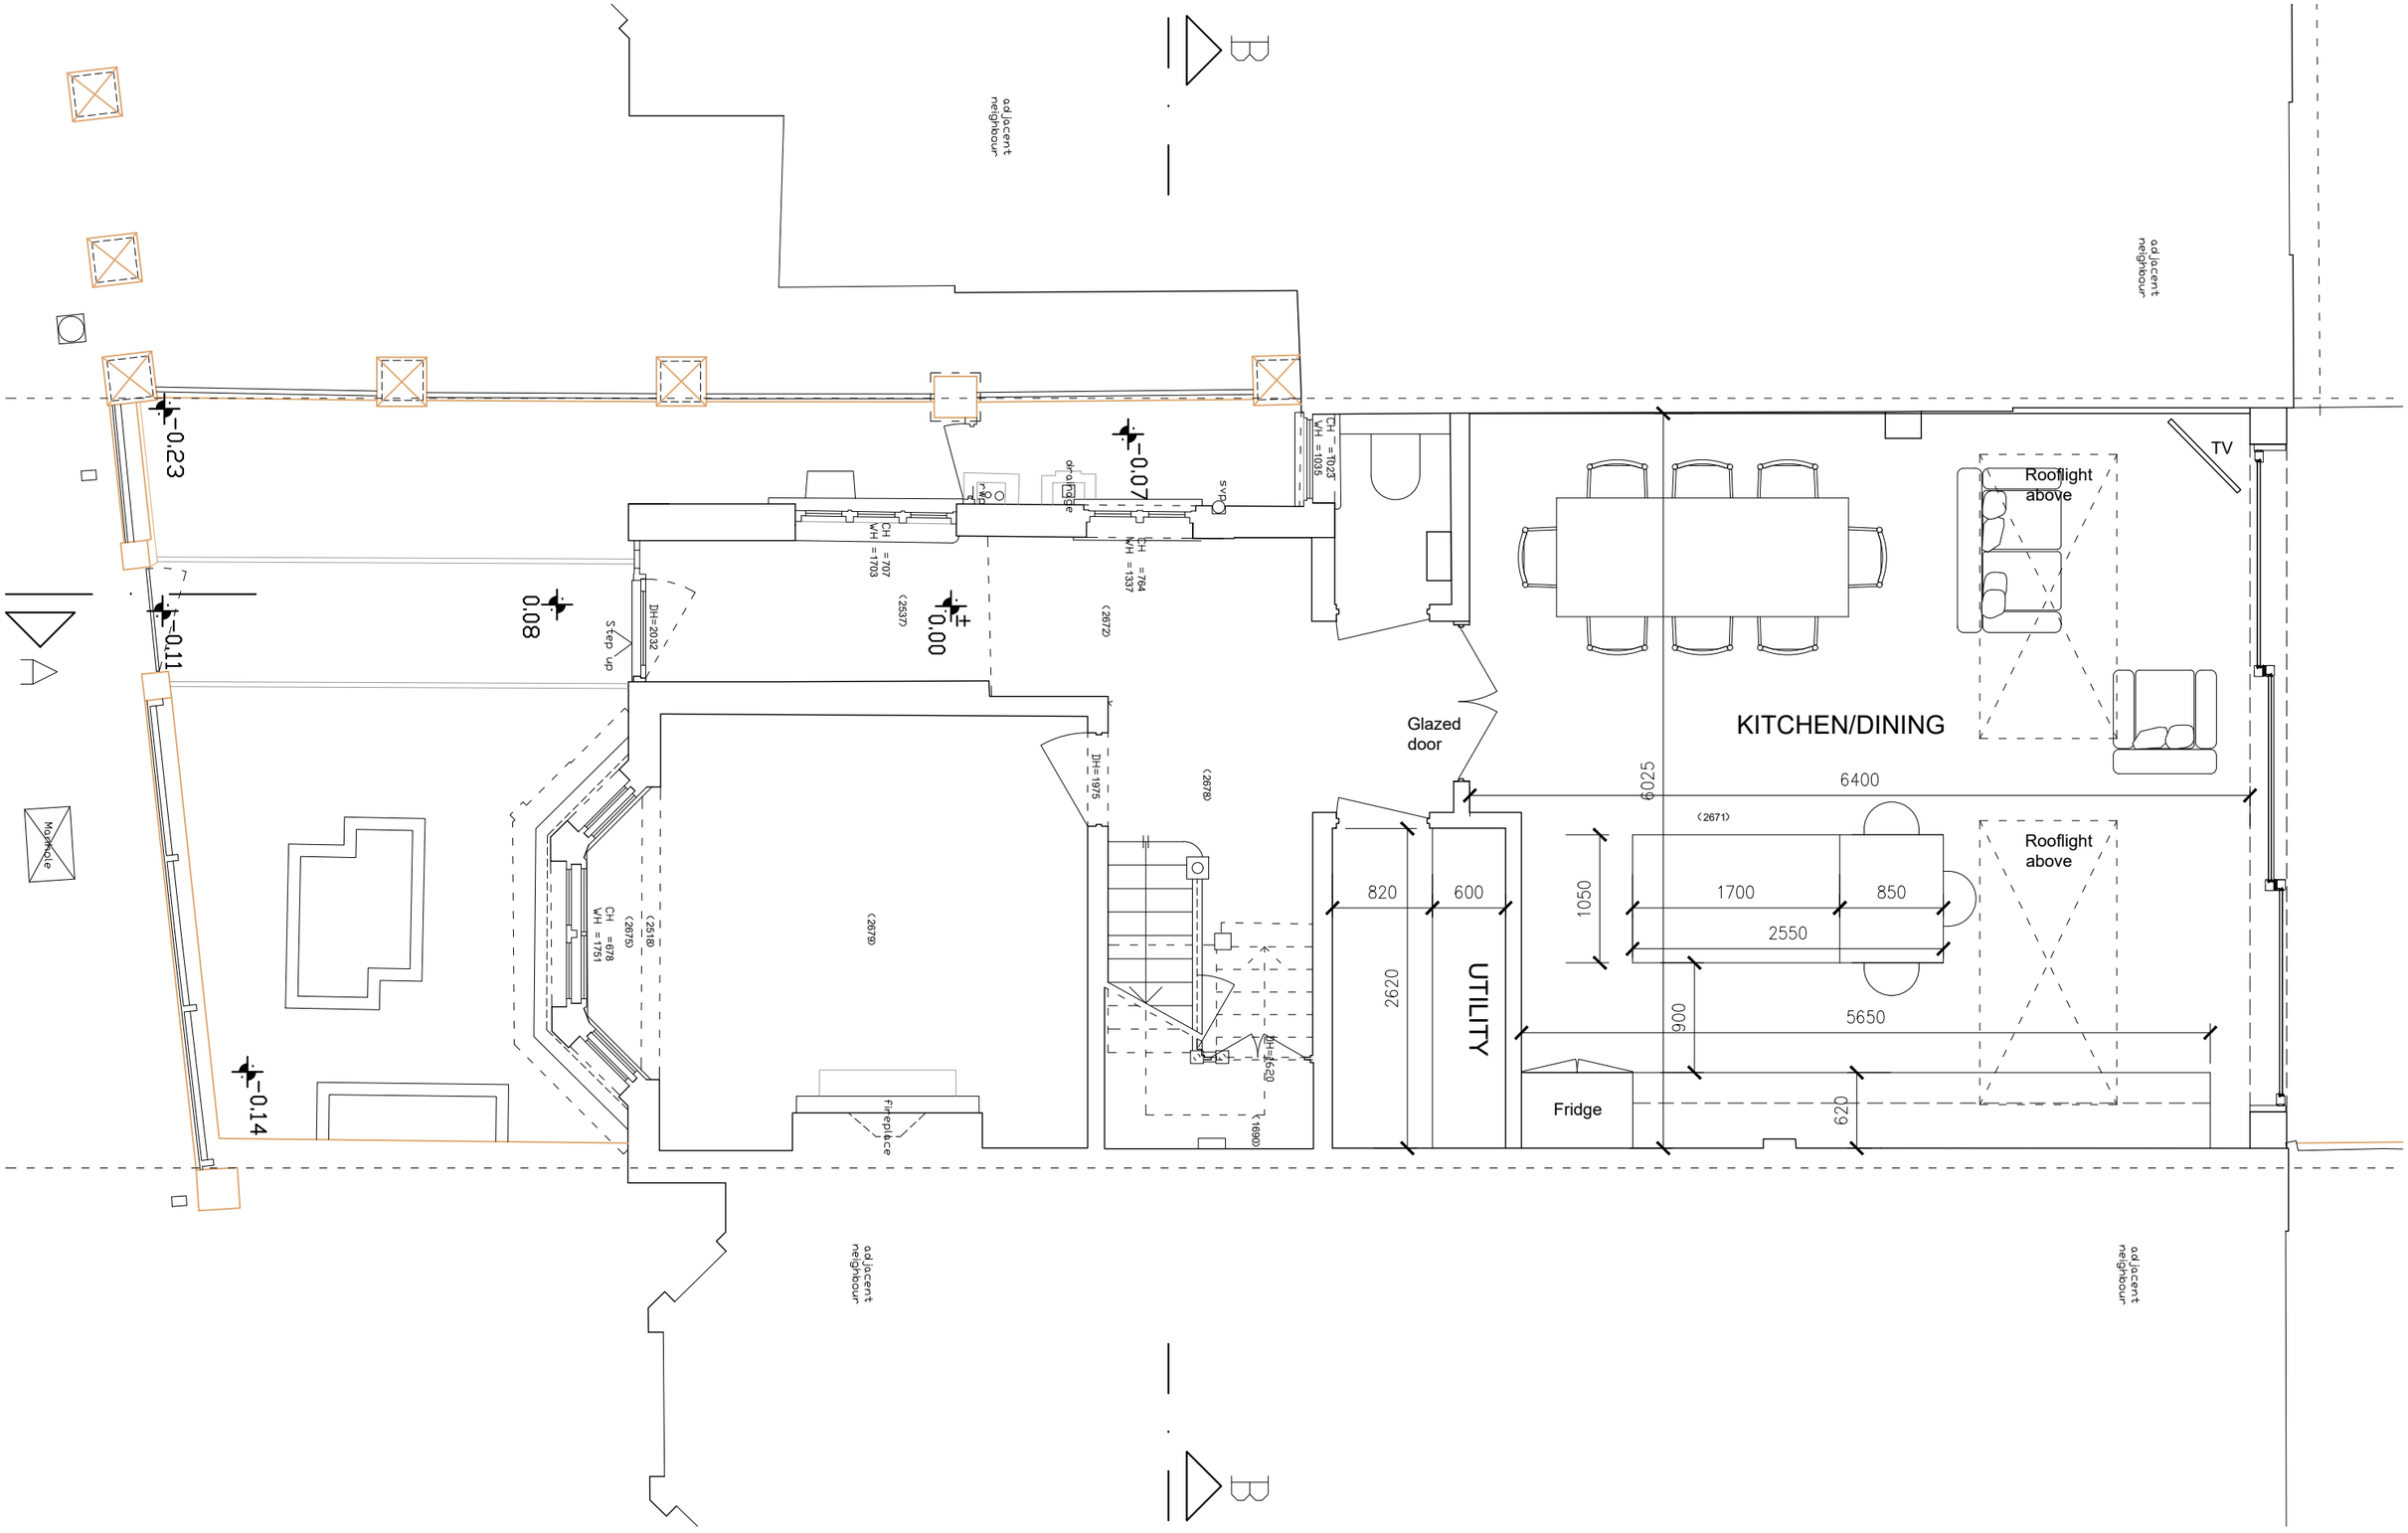

0 5000

MICHAEL HUGHES ARCHITECTURE

PROJECT:
32 GRENA ROAD

TITLE:
PROPOSED GROUND FLOOR

SCALE: 1:50@A3 DATE: 07/08/21

DRAWN BY: MPGH

DRAWING NUMBER:
2021-172-101