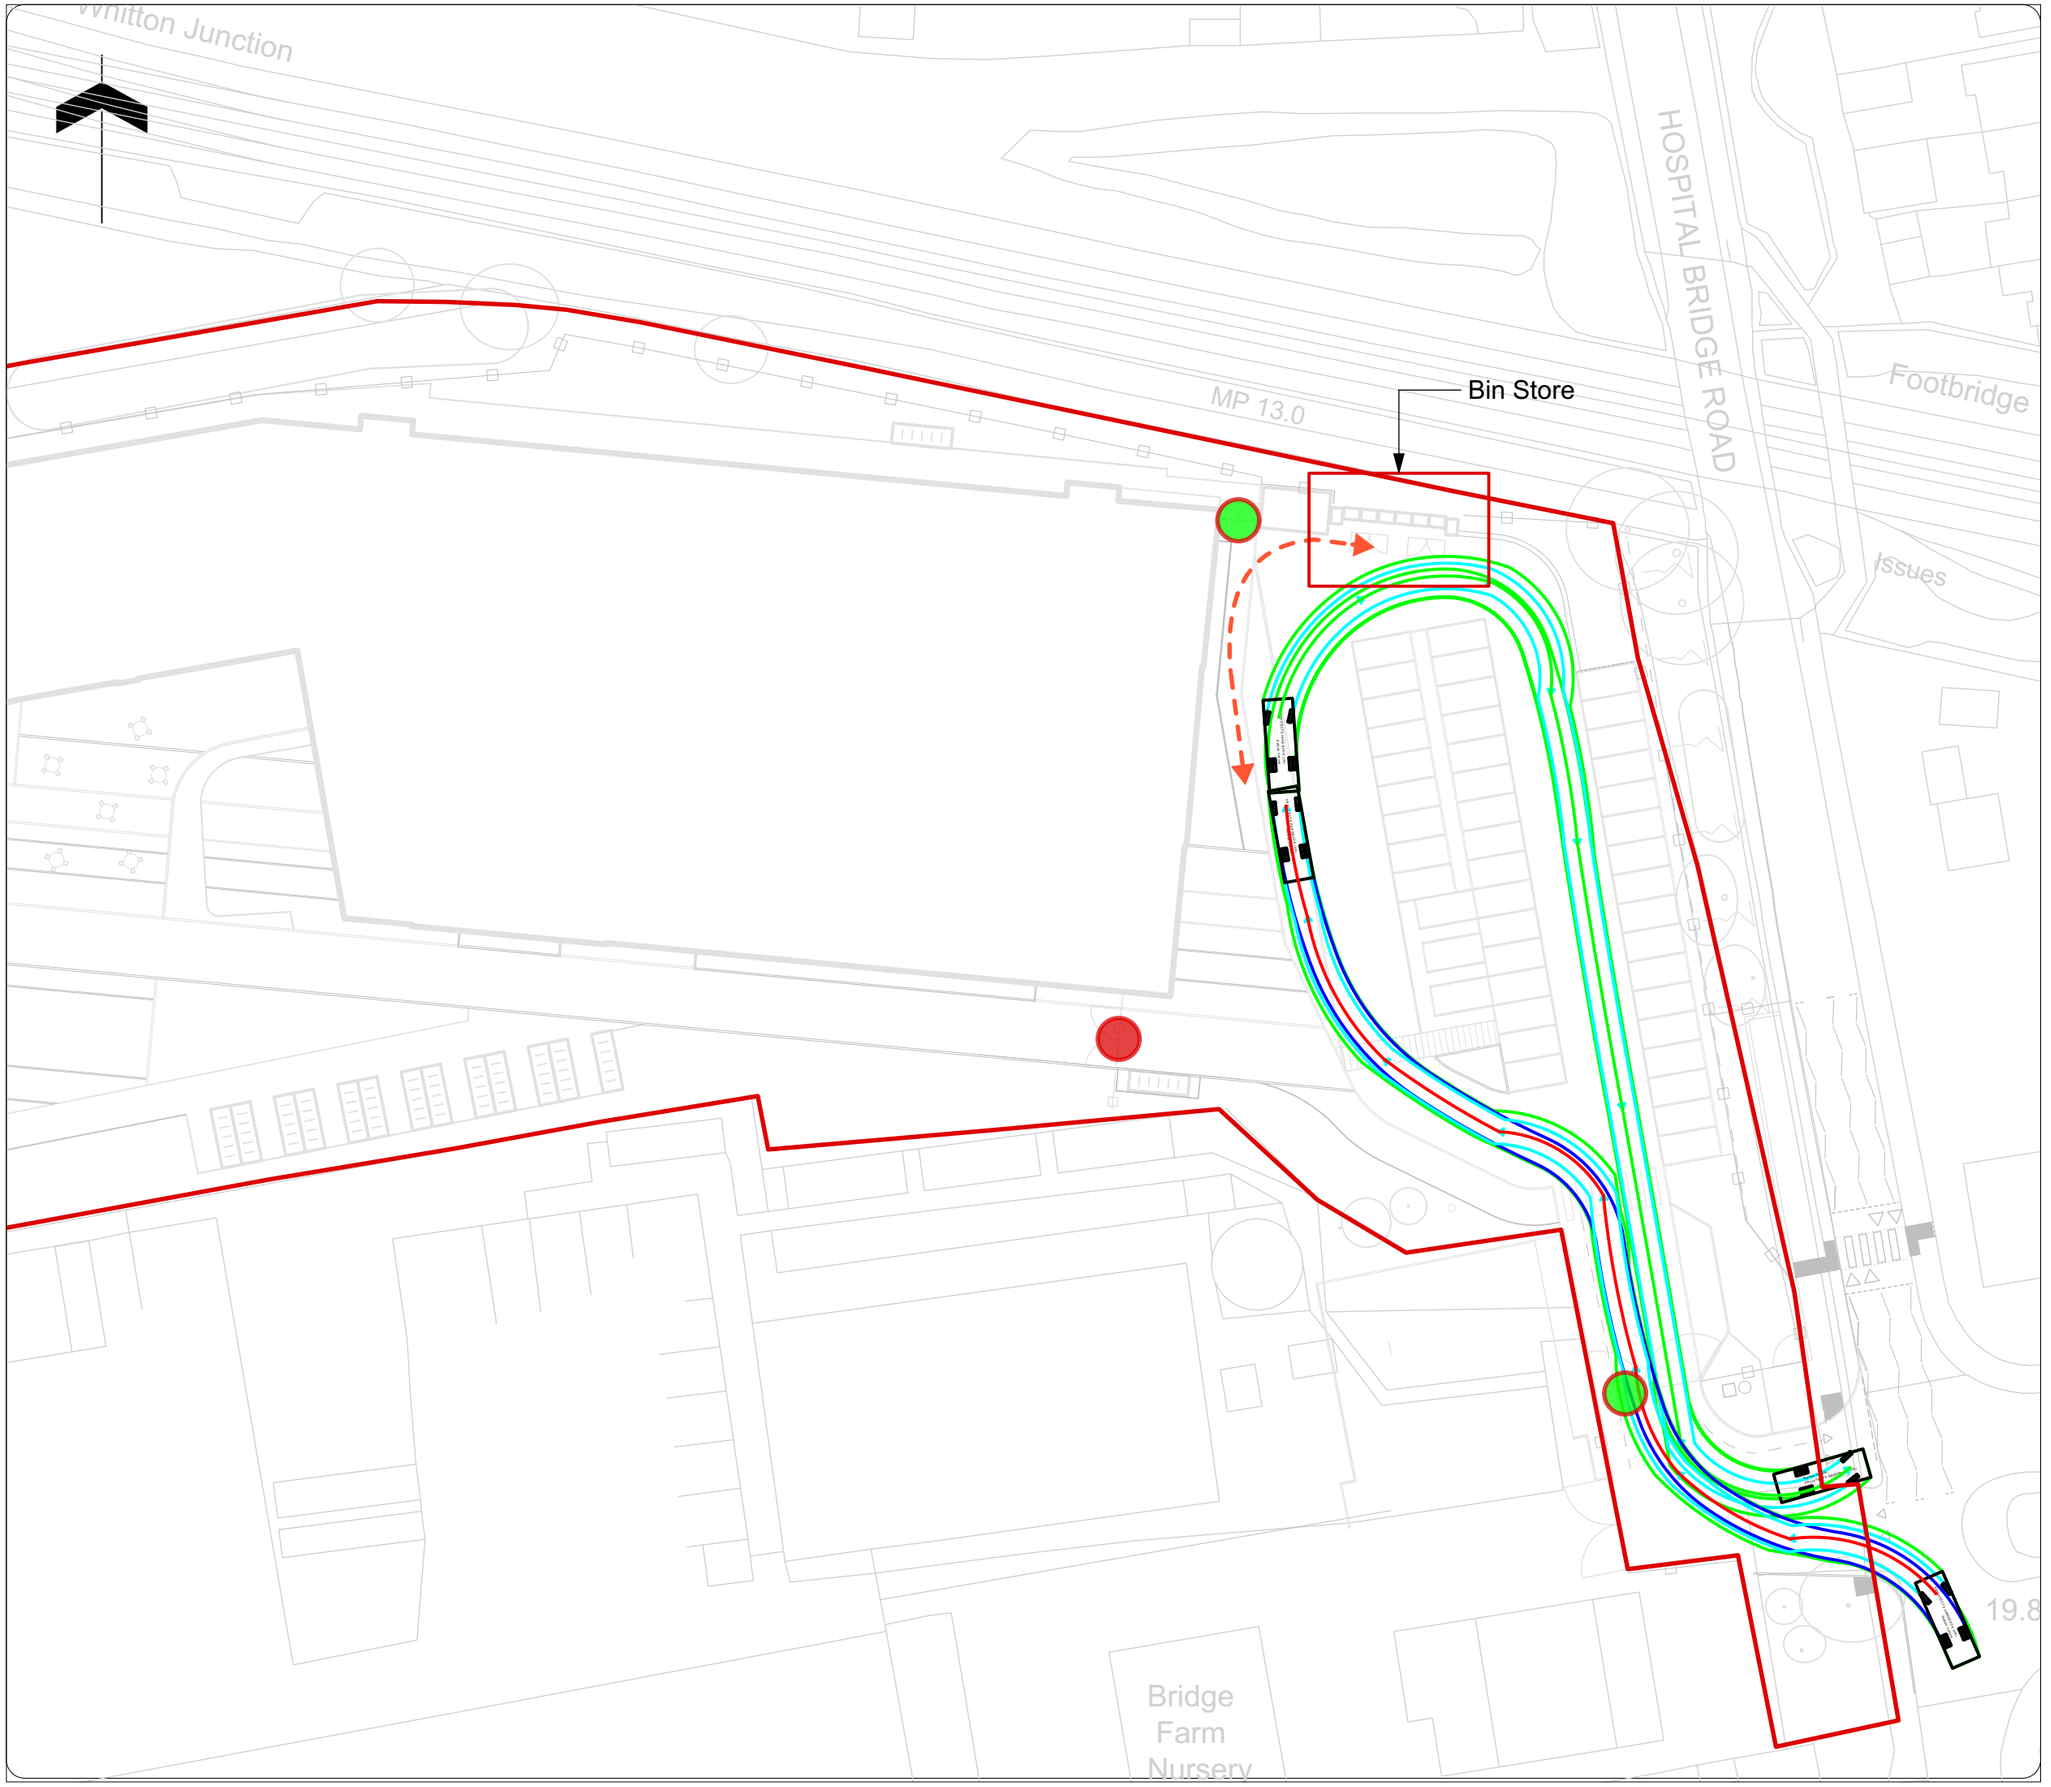

Notes

KEY

Gate Open

Gate Closed

ID	RISK	MITIGATION	DATE MITIGATED

RESIDUAL PROJECT RISKS

DATE	REV	DESCRIPTION OF REVISION	DRAWN BY	APPROVED BY

REVISIONS

STATUS

S2 - *PLANNING*

Ares Landscape Architects LTD
Gatecrasher,
51 Eyre Lane
Sheffield
S1 4RB
t: 0114 276 2000
e: hello@ares.eu.com
w: ares.eu.com

CLIENT :

Bowmer + Kirkland

PROJECT TITLE :

Turning House School

DRAWING TITLE :

Refuse Management Plan

DRAWING SCALE :	DRAWN BY :	DRAWN DATE :
1:500	SVU	03/08/2021
PAPER SIZE :	APPROVED BY :	ALA PROJECT CODE:
A3	LA	ALA456

DRAWING NUMBER : **FS0316-ALA-00-XX-DR-L-0105** STATUS : **S2** REVISION : ***P01***