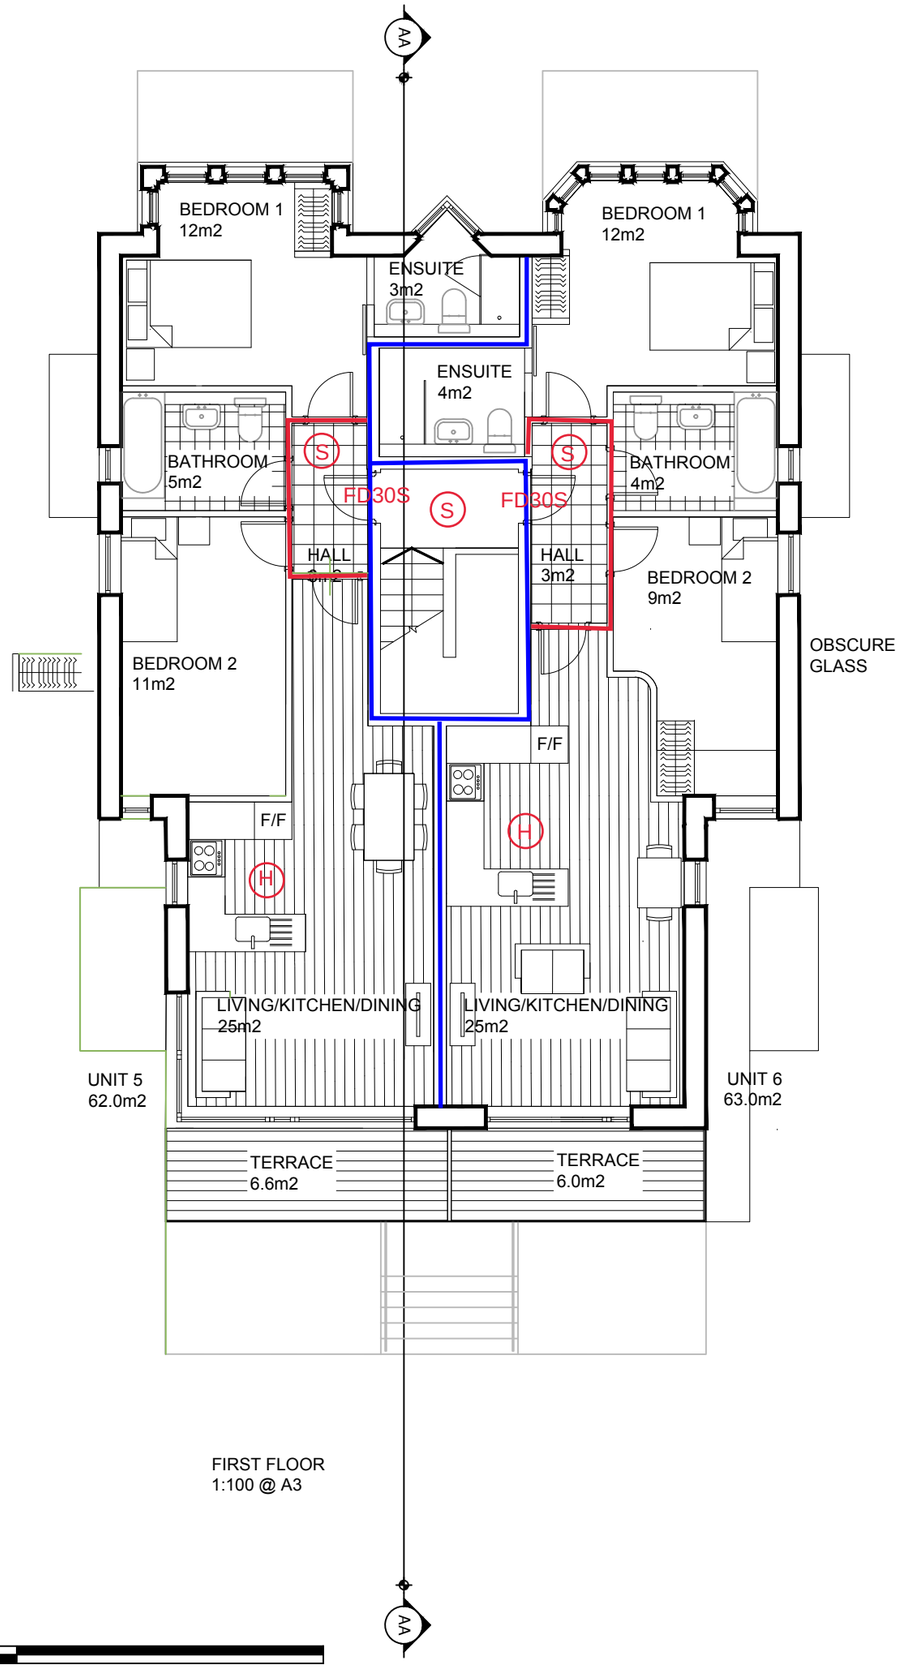

FIRST FLOOR
1:100 @ A3

Scale 1:100

0 1 2 3 4 5 10 15

NOTES

- The Copy right of this drawing is the property of Create and must not be copied otherwise reproduced without written consent.
- The contractor is responsible for checking dimensions, tolerances and references. Any discrepancy to be verified with the Architect before proceeding with the works.
- Do not scale drawing. Figured dimensions to be worked to in all cases.

FOR PLANNING

North

KEY

30 MINS

60 MINS

FD30S SEALS — 30 MIN. FR DOOR WITH SMOKE

date	rev	revision/author/checker
30.09.19	J	Issue for comments / AP / MW
17.09.19	I	Issue for comments / AA / MW
08.06.18	H	Minor Amendment / NC / MW
23.04.18	G	Issue for planning / NC / MW
27.01.17	F	Issue for planning / PG / MW
27.10.16	E	Issue for comments / PG / MW
04.10.16	D	Issue for comments / PG / MW
22.09.16	C	Issue for comments / PG / MW
19.09.16	B	Issue for comments / PG / MW
16.09.16	A	Issue for comments / PG / MW

client
Midco Holdings Ltd

project
217 Kingston Road

drawing
PLANNING APPLICATION
PROPOSED
FIRST FLOOR

drawing no	rev
195 PL(20) P01	J

drawn	PG	checked	MW
scale @ A3	1:100	date	27.01.2017

CREATE
DESIGN + ARCHITECTURE
Wigglesworth House,
69 Southwark Bridge Road,London SE1 9HH
T:+44 (0)20 7021 0267
www.createdesign.org