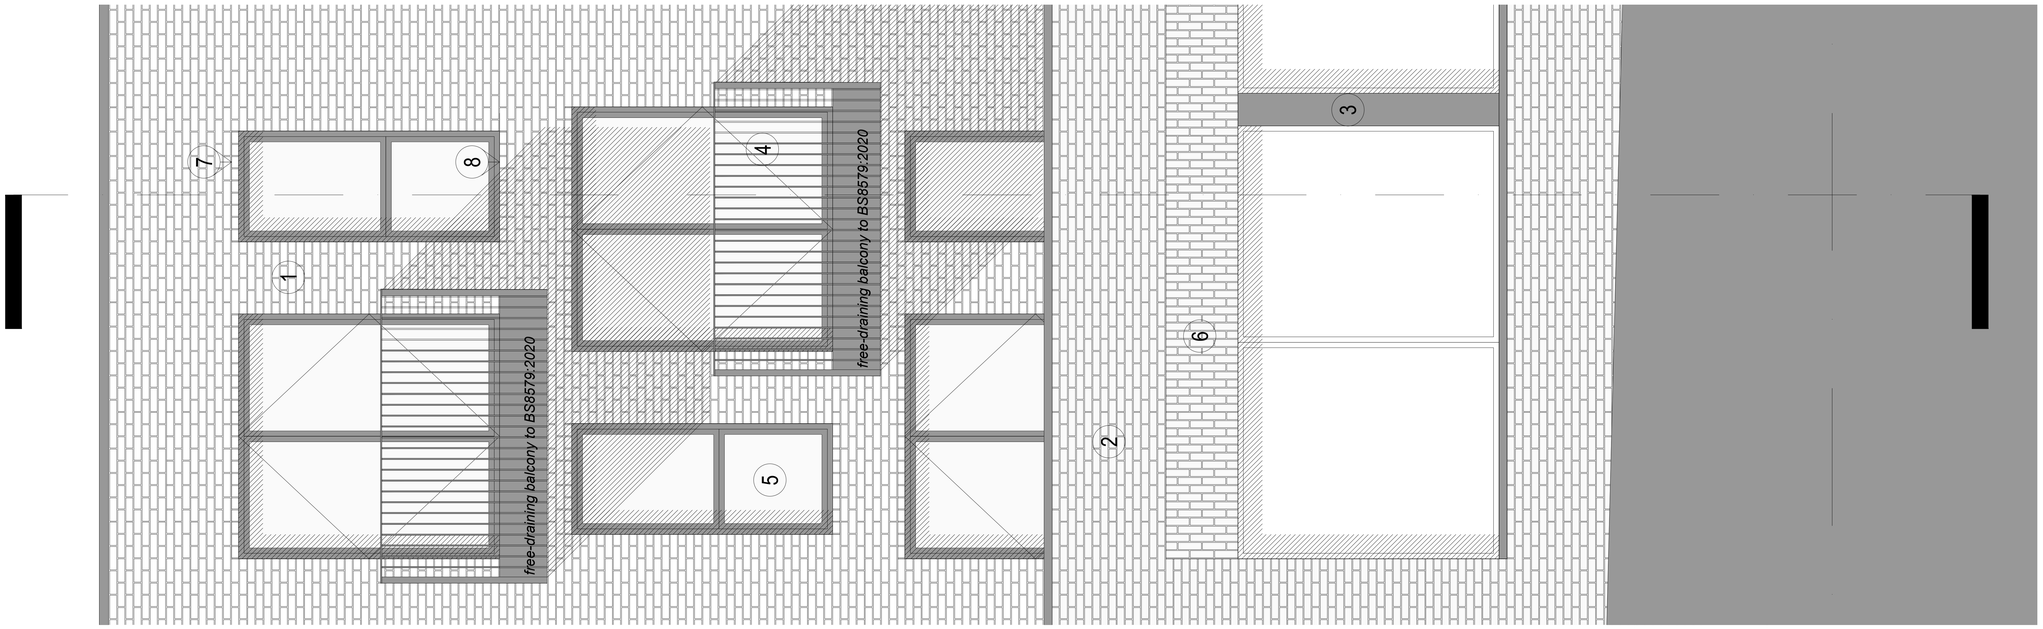

SITE LOCATION PLAN
scale 1:1250@A0

DETAIL SECTION / ELEVATION
scale 1:20@A0

KEY TO DRAWING:

1. **Facing brick:** Yellow multi-stock (tbc), natural mortar, bucket handle pointing
2. **Facing brick:** Blue engineering brick (tbc), natural mortar, bucket handle pointing
3. **Aluminium cladding:** 3-4mm thick solid aluminium cladding on helping-hand system RAL 7016
4. **Balustrades:** Formed of 12mm steel flats at 100mm centres RAL 7016
5. **Windows:** Aluminium / timber composite windows RAL 7016
6. **Brick feature:** Engineering brick soldier course window head feature
7. **Brick feature:** Header course bolt on soffit feature
8. **Brick feature:** Header course cant brick cill
9. **Green wall:** Climbing plants on wires
10. **Green roof:** Extensive bio-diverse / green roof
11. **Lift over-run:** Exact height TBC subject to manufacturer

0 1m 5m 10m 20m

Revision

project name: HOWSON TERRACE, RICHMOND
drawing reference: DETAILED SECTION / ELEVATION
North elevation
job number: MB764
drawing number: APL 015
revision:
status: PLANNING
cad ref: MB764 - Howson current file.dwg

date: 18 09 2020
sheet:
drawn: pds
scale: 1:100@A0
checked: MB

Use figured dimensions only. All levels and dimensions to be checked on site. This drawing is to be read in conjunction with all relevant consultants' drawings and specifications. Hunters is a trading name of Hunter & Partners Limited. © Hunter & Partners Limited. All rights reserved.

hunters
26-29 Hammersmith Grove
London W6 7HU
T 020 8237 8200
F 020 8741 2816
mail@hunters.co.uk
www.hunters.co.uk