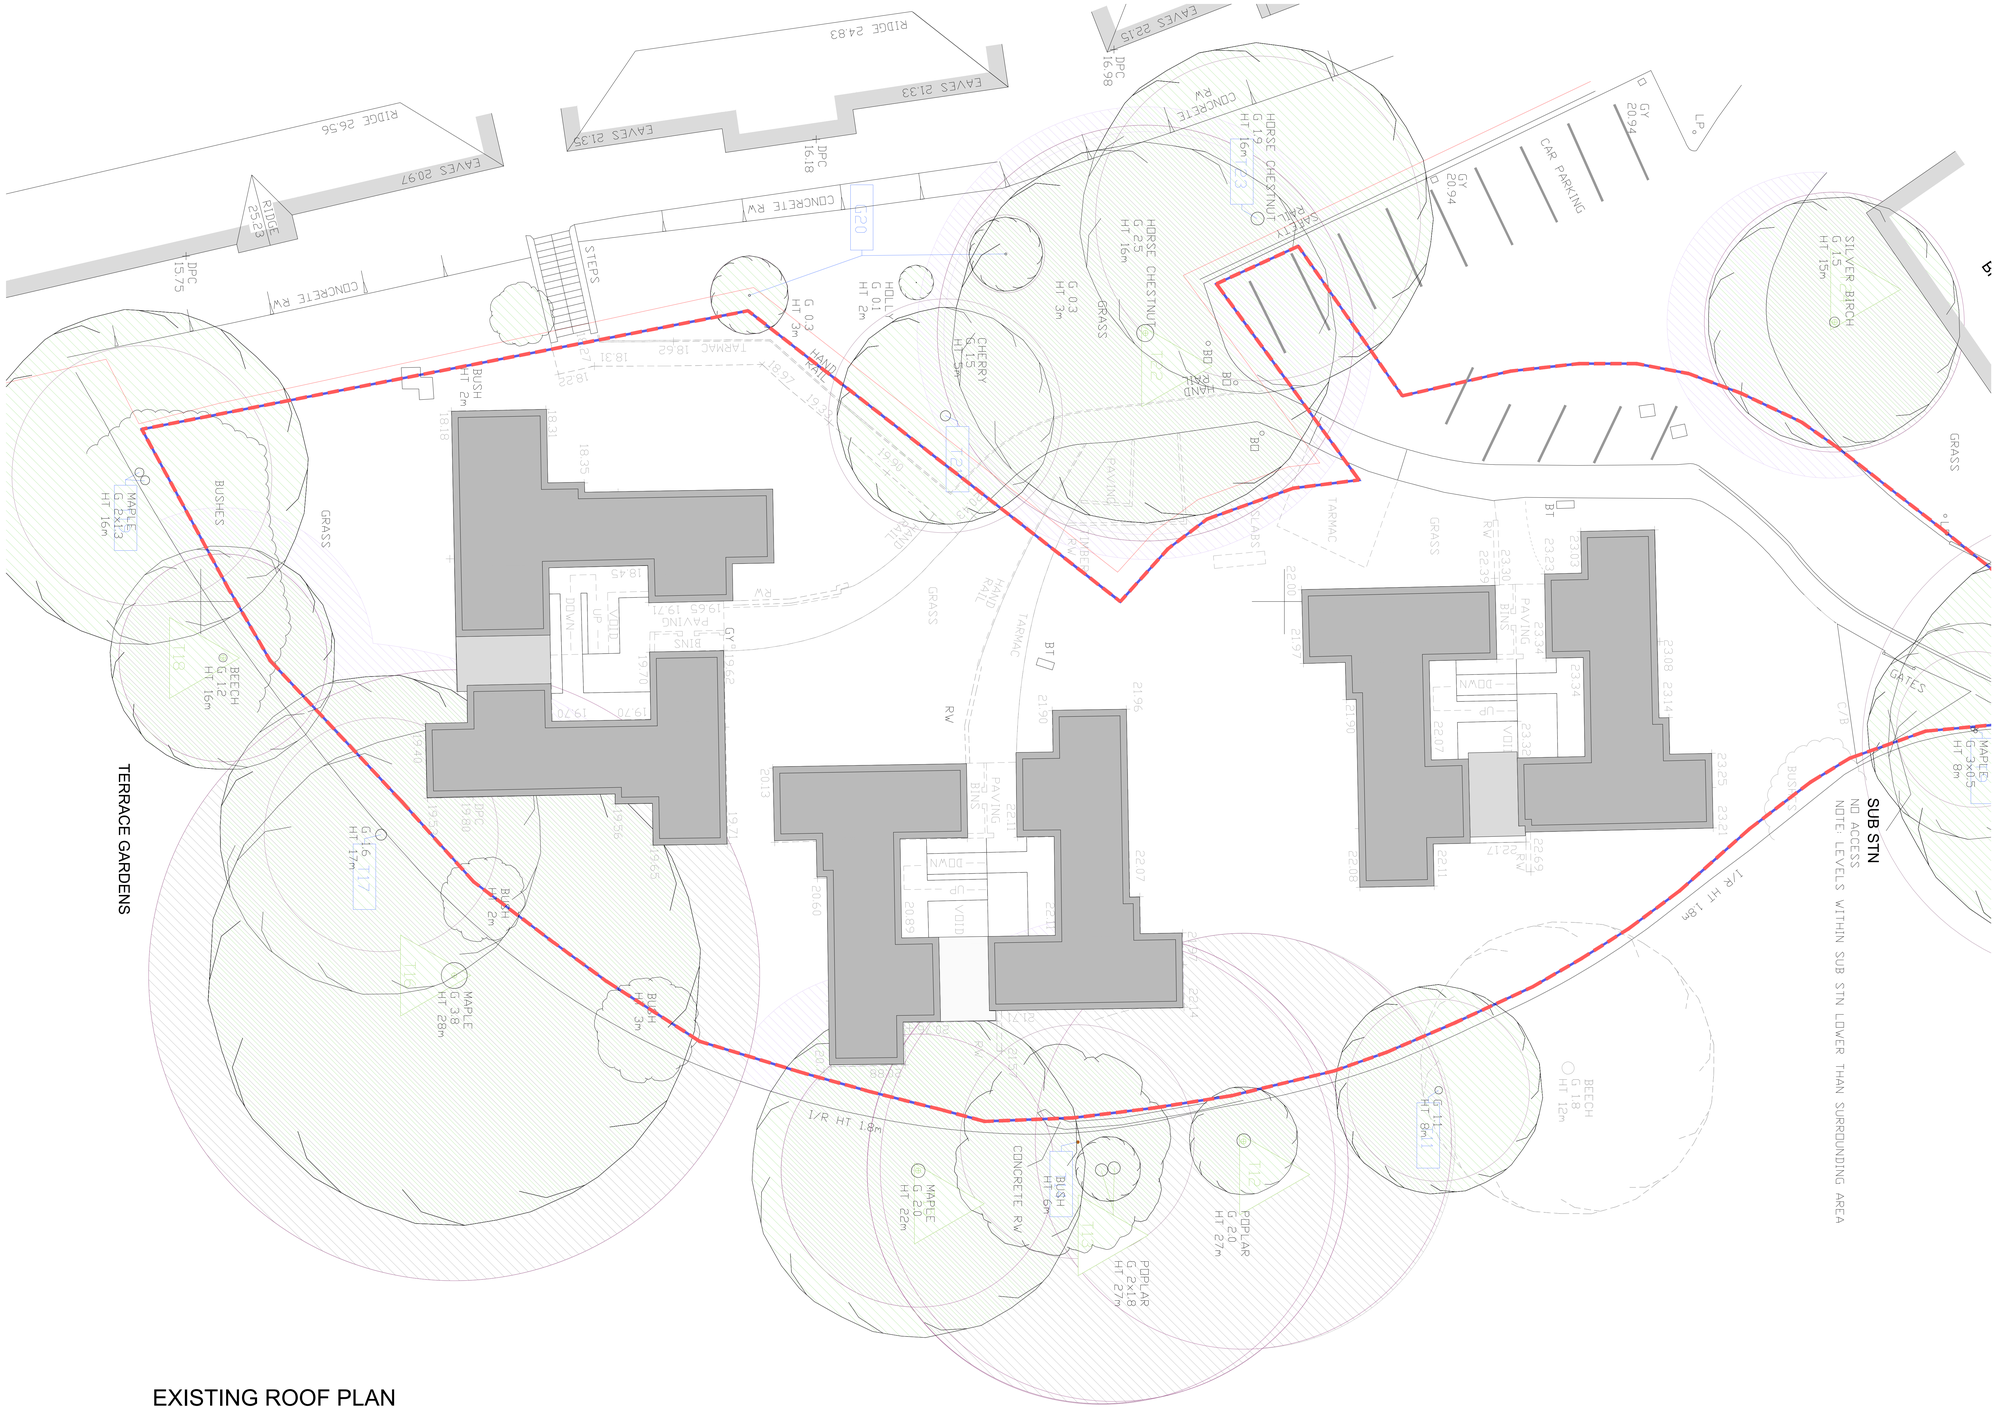

EXISTING ROOF PLAN
scale 1:100@A0

SITE LOCATION PLAN
scale 1:1250@A0

Revision

project name: HOWSON TERRACE, RICHMOND
drawing reference: EXISTING ROOF PLAN
date: 06 01 2020
sheet:
drawn: pds
scale: 1:100@A0
checked: MB
job number: M8764
drawing number: APL 018
revision:
status: PLANNING
cad ref: M8764 - Howson current file.dwg

Use figured dimensions only. All levels and dimensions to be checked on site before commencement of construction work all other relevant drawings and specifications. Hunters is a trading name of Hunter & Partners Limited.
© Hunter & Partners Limited. All rights reserved.

hunters
26-28 Hammersmith Grove
London W6 7HJ
T 020 8237 8200
F 020 8741 2814
mail@hunters.co.uk
www.hunters.co.uk