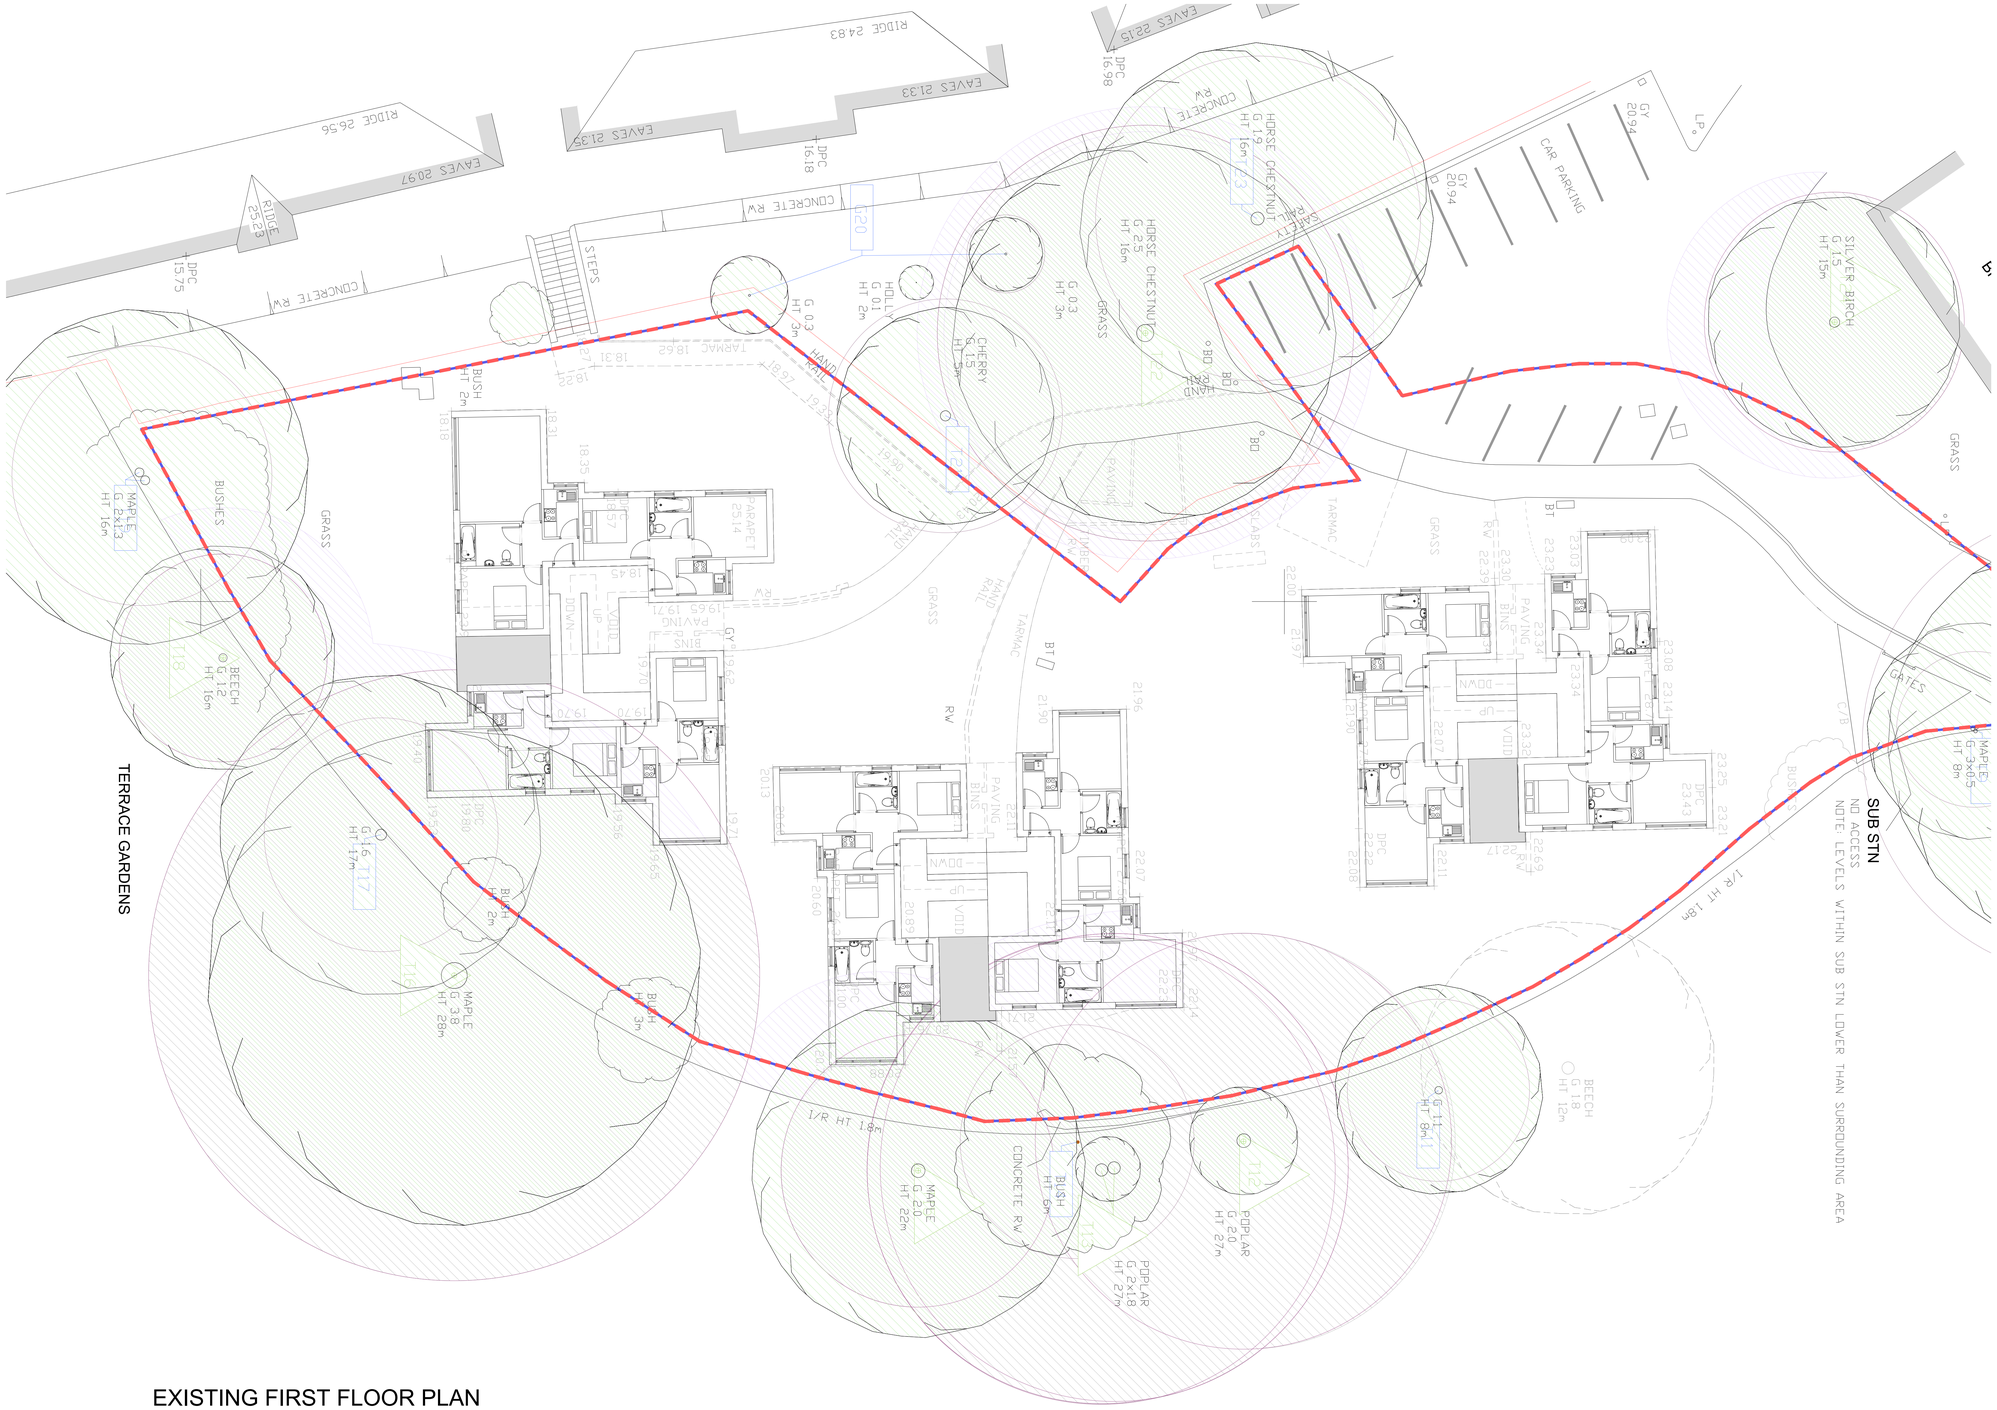

TERRACE GARDENS

EXISTING FIRST FLOOR PLAN

scale 1:100@A0

SITE LOCATION PLAN

scale 1:1250@A0

Revision

project name:	HOWSON TERRACE, RICHMOND
drawing reference:	EXISTING FIRST FLOOR PLAN
job number:	M8764
drawing number:	APL 017
revision:	
status:	PLANNING
cad ref:	M8764 - Howson current file.dwg
date:	06 01 2020
sheet:	
drawn:	pds
scale:	1:100@A0
checked:	MB

Use figured dimensions only. All levels and dimensions to be checked on site before commencement of construction work and other relevant drawings and specifications.
Hunters is a trading name of Hunter & Partners Limited.
© Hunter & Partners Limited. All rights reserved.

hunters
26-28 Hammersmith Grove
London W6 7HJ
T 020 8237 8200
F 020 8741 2814
mail@hunters.co.uk
www.hunters.co.uk