No.34

No.32

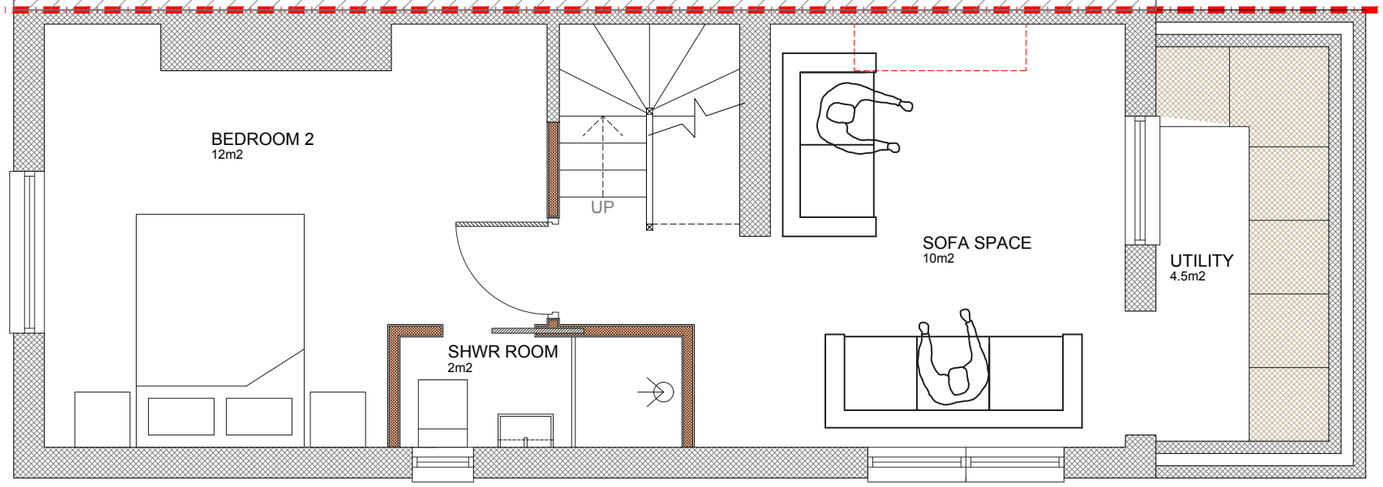

No.30

N

REV	DATE	NOTES

CLIENT
MIKE & TRUDI WILLIAMS

PROJECT
32 PARK ROAD
KT1 4AS

PLANNING 2.0

DRAWING TITLE
PROPOSED BASEMENT
FLOOR PLAN

SCALE 1:50@A3
DATE 17-10-21
DRAWN LD

DRAWING NO. PP-06

REV. C

0 0.5 1 1.5 2 2.5
Meters @ 1:50@ A3

STUDIO DOCHERTY