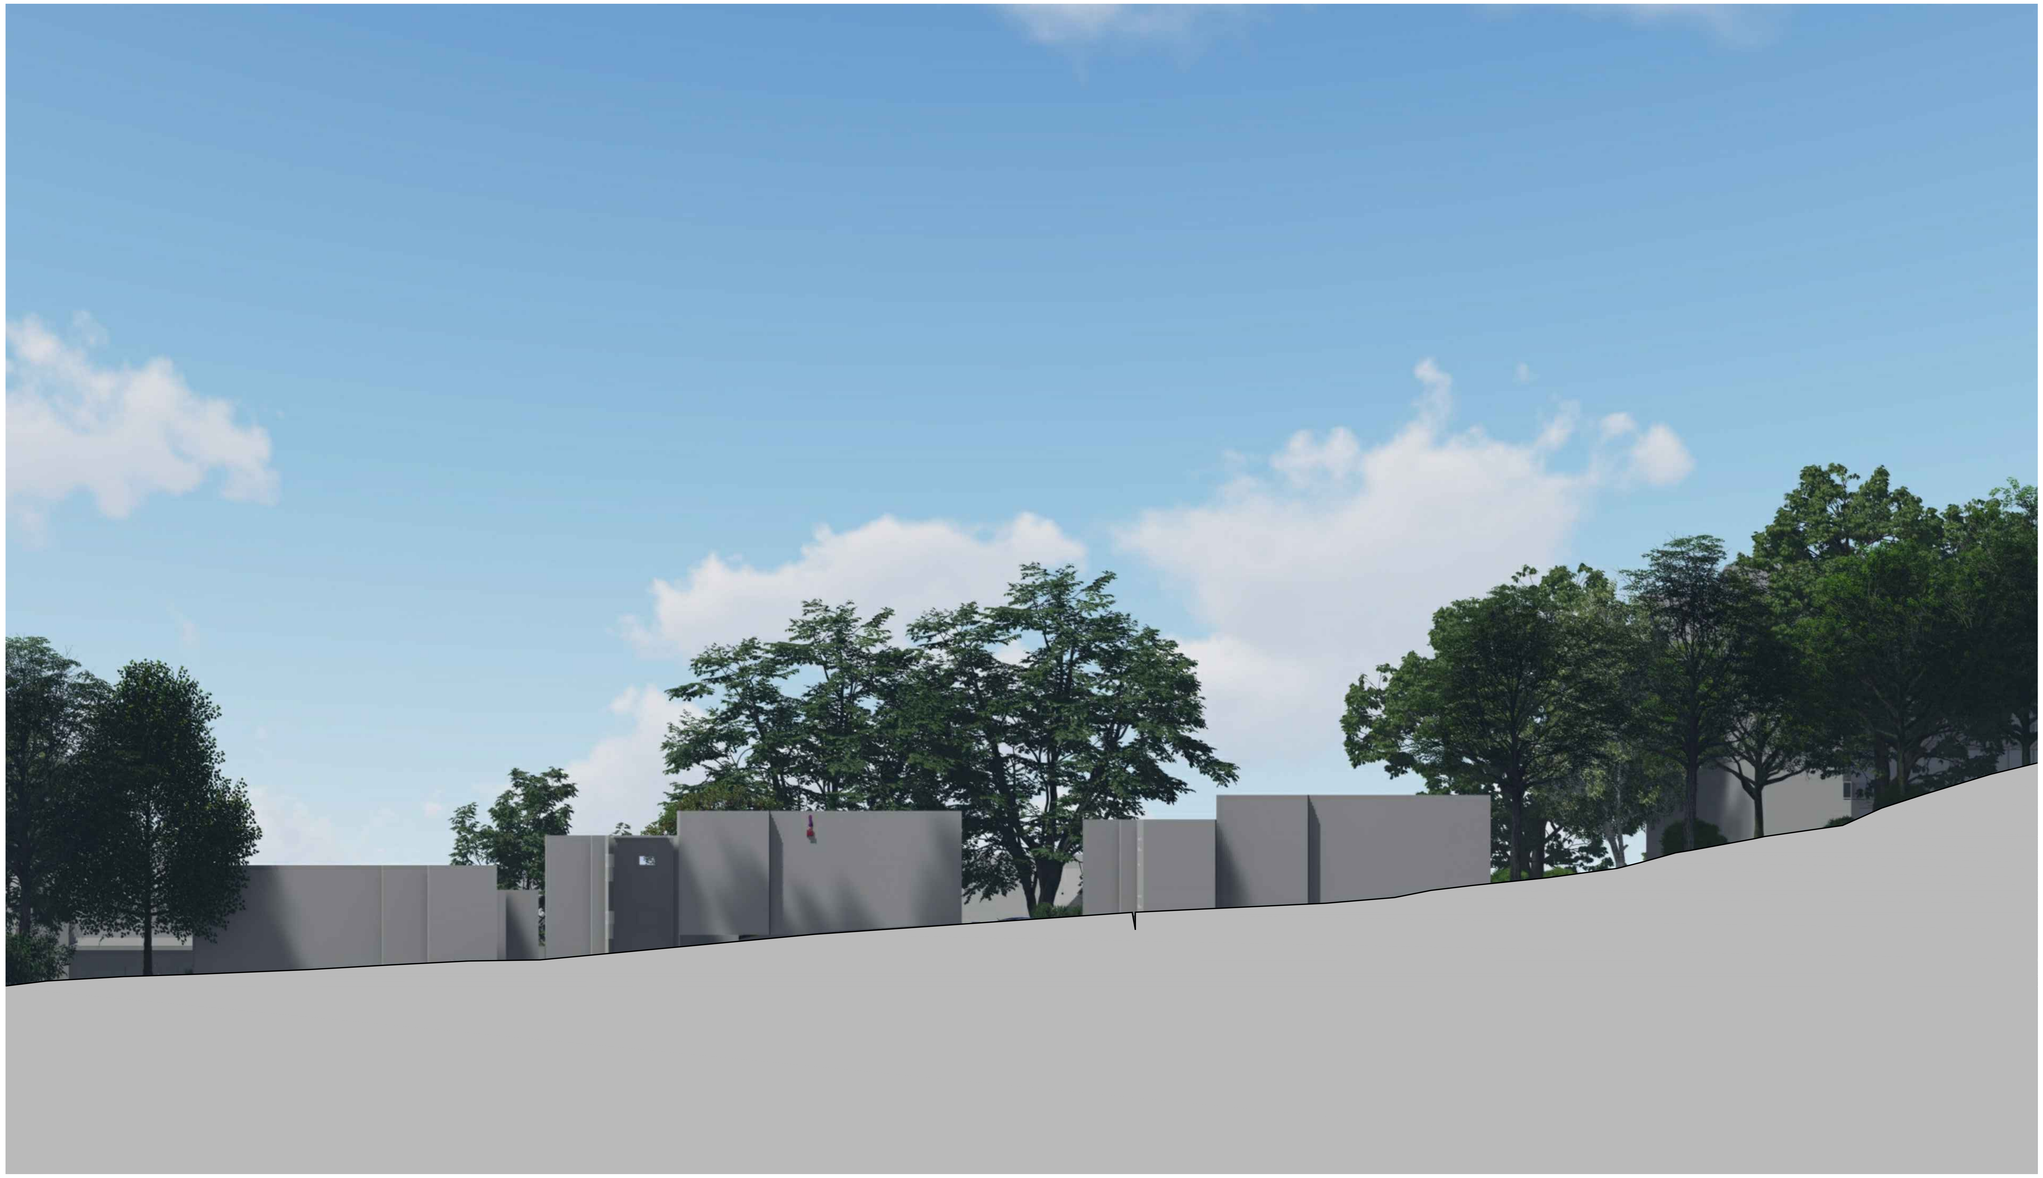

EAST ELEVATION
scale 1:100@A0

SITE LOCATION PLAN
scale 1:1250@A0

GENERAL NOTES:

For clarity some of the trees have been omitted from the elevations.

NB no existing trees will be removed underr the proposals. For full details of the trees on site please refer to the Tree Constraints Plan, Tree Survey Schedule and the GAs

0 1m 5m 10m 20m

Revision

N

project name: HOWSON TERRACE, RICHMOND
drawing reference: EXISTING ELEVATIONS
East elevation
job number: M8764
drawing number: APL 022
revision:
status: PLANNING
cad ref: M8764 - Howson current file.dwg

date: 18 11 2021
sheet:
drawn: pds
scale: 1:100@A0
checked: MB

Use figured dimensions only. All levels and dimensions to be checked on site. This drawing is to be read in conjunction with all other relevant drawings and specifications.
Hunters is a trading name of Hunter & Partners Limited.
© Hunter & Partners Limited. All rights reserved.

hunters
26-28 Hammersmith Grove
London W6 7HU
T 020 8237 8200
F 020 8741 2814
mail@hunters.co.uk
www.hunters.co.uk