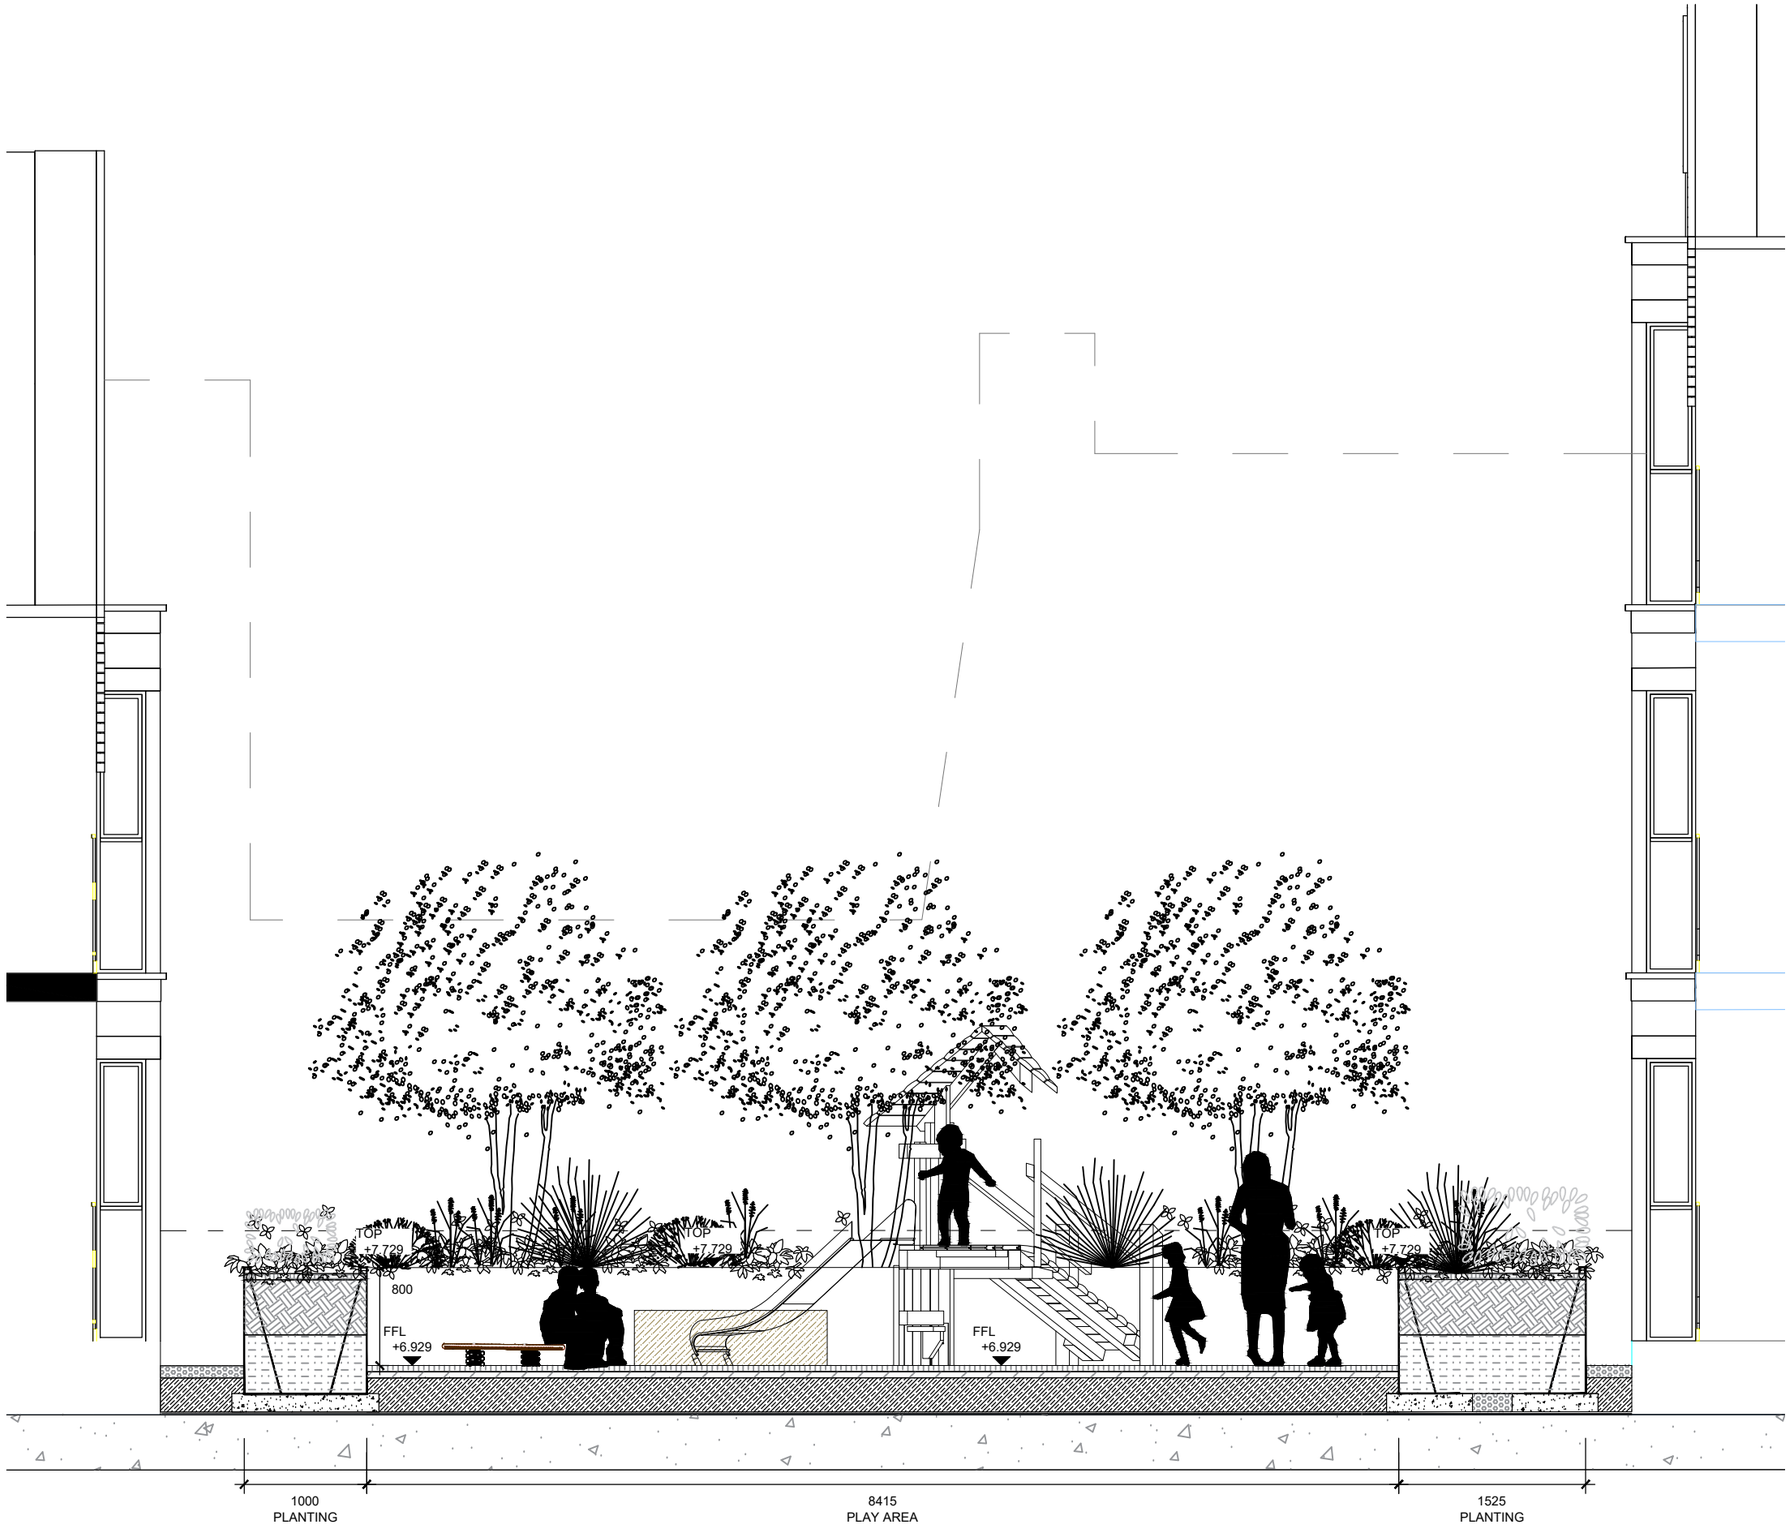

01
501

LANDSCAPE SECTION BETWEEN BLOCKS A & B

SECTION

SCALE 1:50

0 2m

P:\LONDON PROJECTS\2019\1954_BARNES HOSPITAL\01 CAD\00 XREF\EXA_BARNES SECTION.DWG

No dimensions are to be scaled from this drawing.
All dimensions are to be checked on site.
Area measurements for indicative purposes only.

This drawing is the property of Exterior Architecture Ltd.
No part of the drawing may be reproduced in any manner without permission from Exterior Architecture Ltd.

Client

LS ESTATES

Rev	Description	Date
####	####	####
####	####	####
EXTERIOR ARCHITECTURE

LONDON: Studio 1S, Hewlett House, Havelock Terrace, London, SW8 4AS
MANCHESTER: Studio 537, The Royal Exchange, St Anns Square, Manchester, M2 7DH

E-Mail: office@exteriorarchitecture.com
Web: www.exteriorarchitecture.com

Project title

Barnes Hospital

Drawing title

Landscape Section Between Blocks A & B

Issued By	London	T: 020 7978 2101	
Scale	1:50 @ A3	Drawn	EXA
Status	PLANNING	Checked	PJ
Date	03.12.2021	Approved	PJ

Drawing number

1954-EXA-00-ZZ-DR-L-5001

Revision

P1