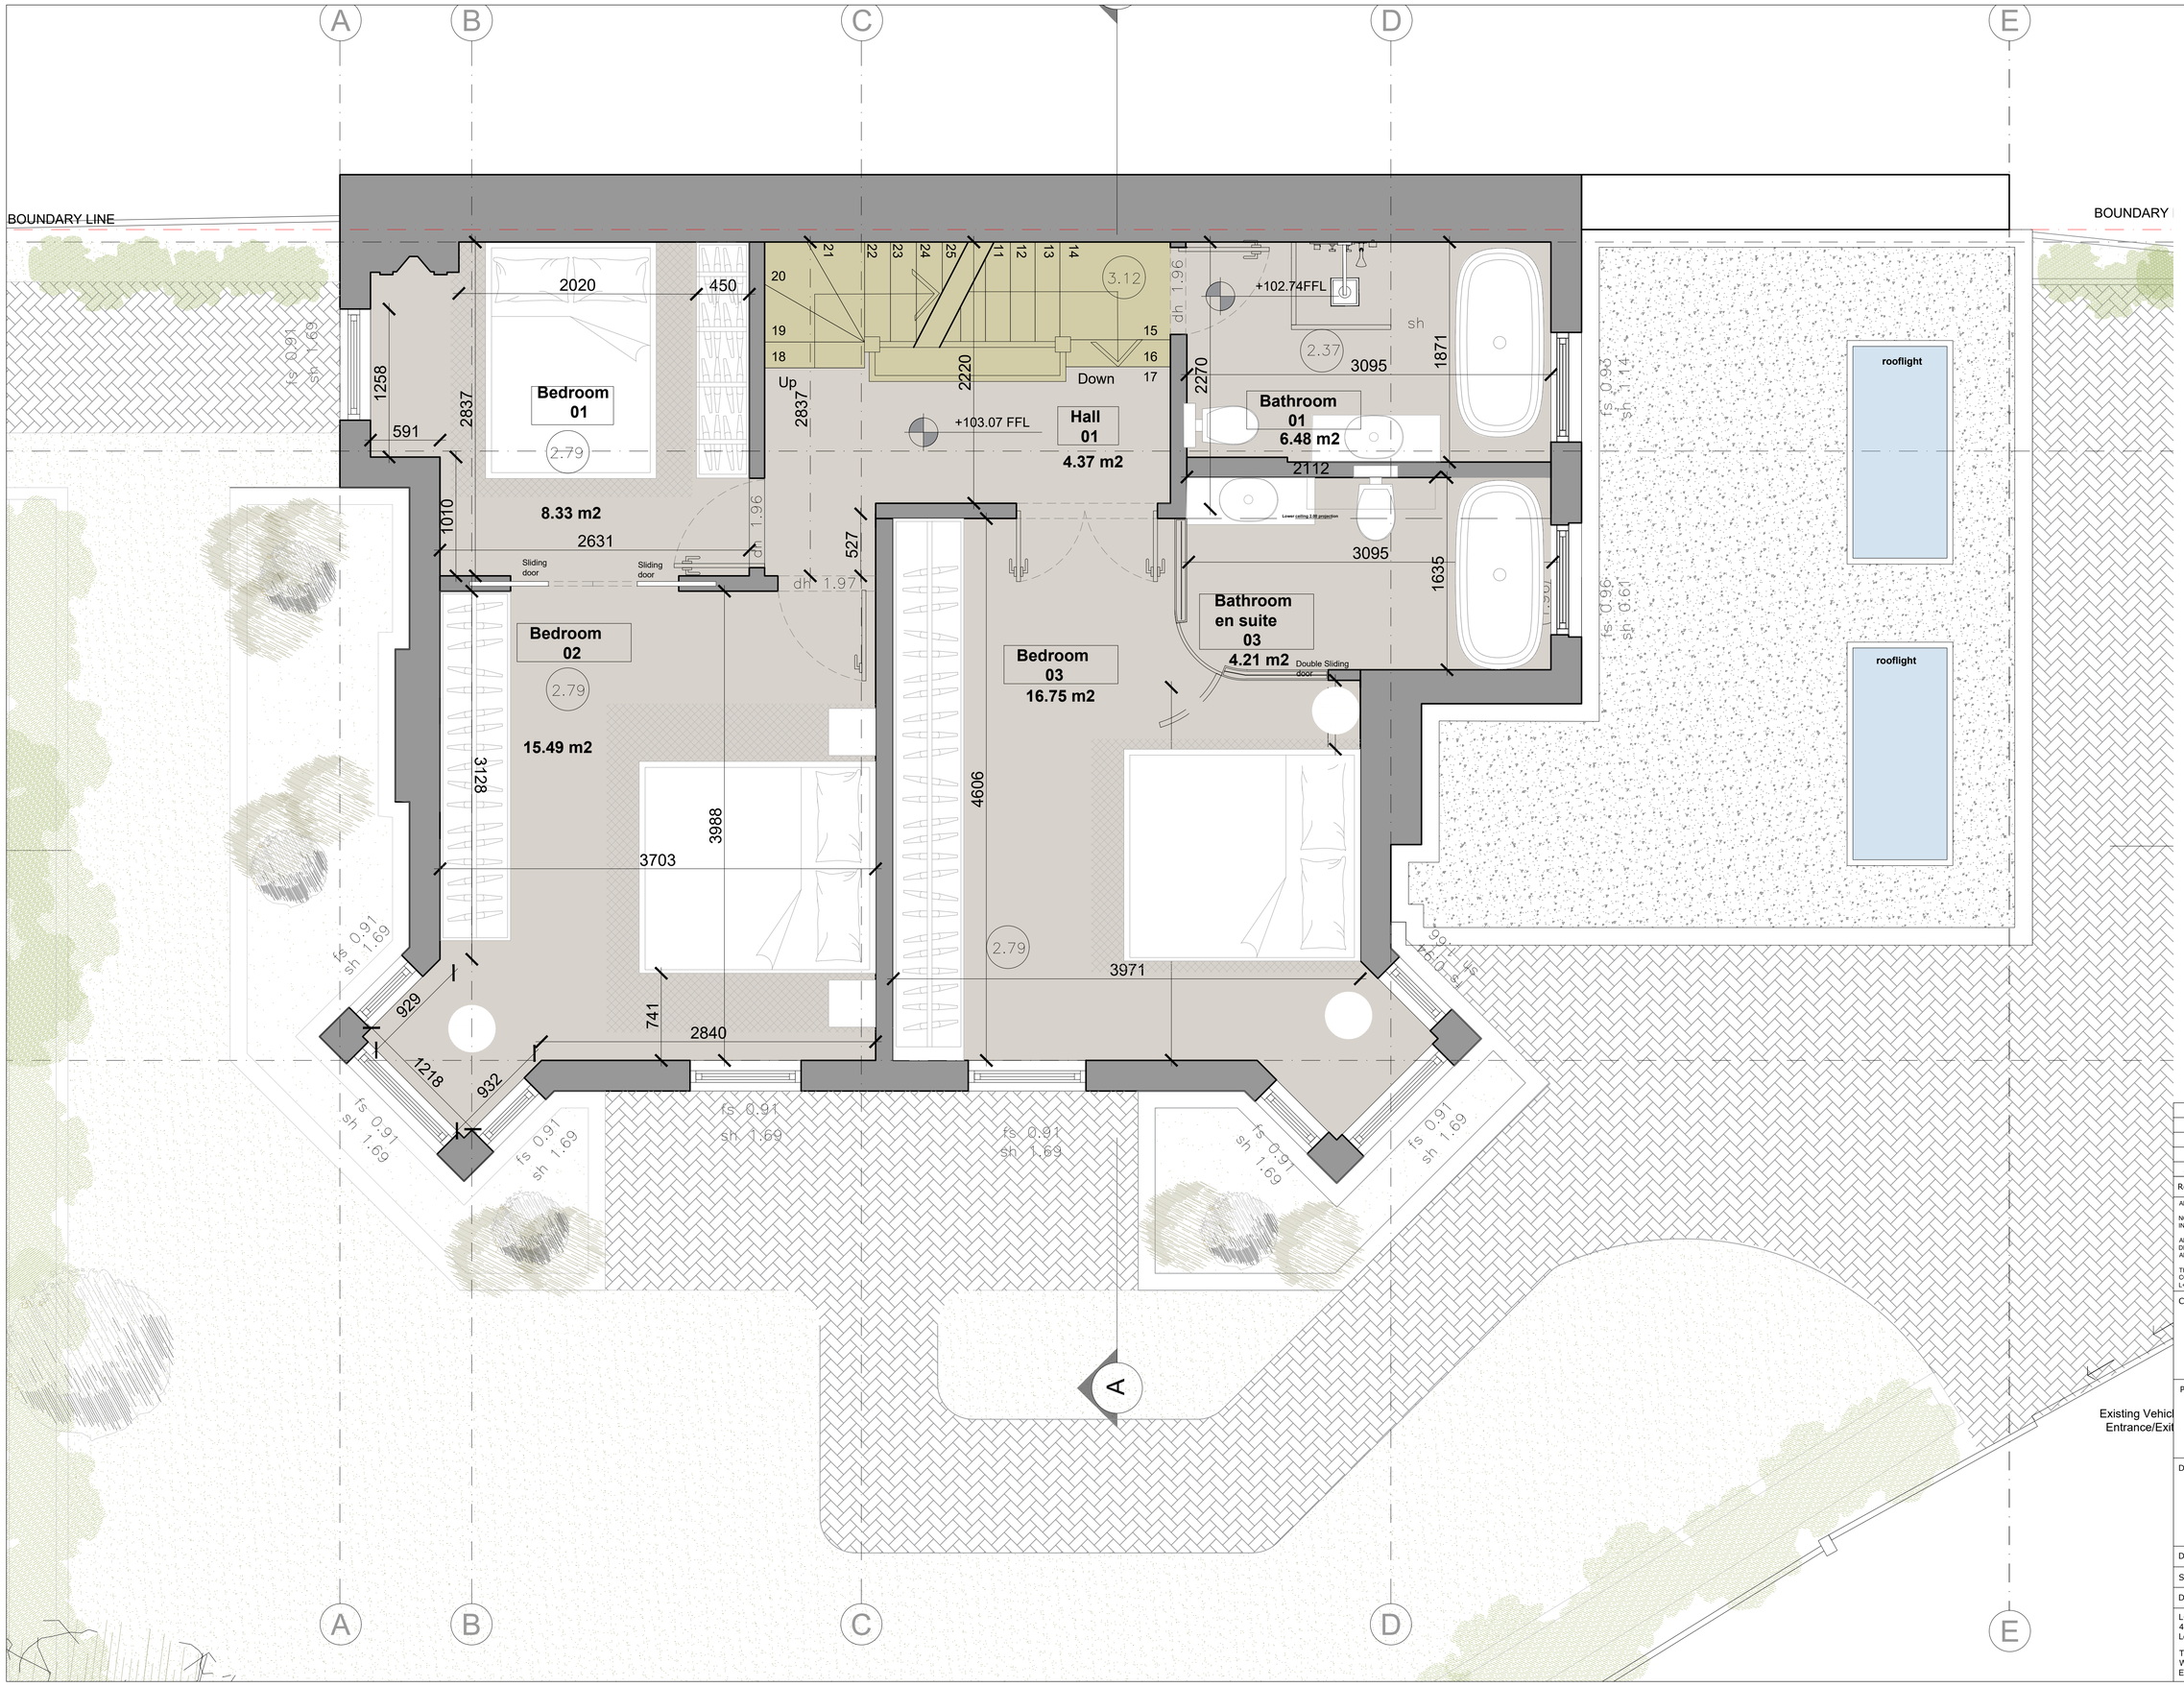

N

0 0.5 1 1.5

Rev.	Date	Revision Description
A	02.12.2021	Planning Application NMA

ALL DIMENSIONS ARE IN MILLIMETERS UNLESS OTHERWISE INDICATED.

NO DIMENSIONS ARE TO BE SCALED FROM THIS DRAWING. WORK FROM INDICATED DIMENSIONS ONLY.

ALL DIMENSIONS AND SIZES ARE TO BE CHECKED ON SITE AND ANY DISCREPANCIES REPORTED TO THE ARCHITECT PRIOR TO INITIATION OF ANY WORKS.

THIS DRAWING IS PROTECTED BY COPYRIGHT AND MUST NOT BE COPIED OR REPRODUCED WITHOUT THE WRITTEN CONSENT OF L+ ARCHITECTS.

Client Name & Address

Project Title & Description

2 Martindale

Drawing Title & Description

General arrangement

First floor Plan S-A Proposed
Planning Application NMA

Drawing	L+2012_10_101_A_P	Revision	A
Scale	1:50@ A1 1:100 @ A3	Date	02.12.21
Drawn	GL	Checked	PL

L+ Architects
499 Upper Richmond Rd. West,
London SW14 7DE, UK

Tel : 0203 930 3422
Web : www.lplusarchitects.com
Email : office@lplusarchitects.com