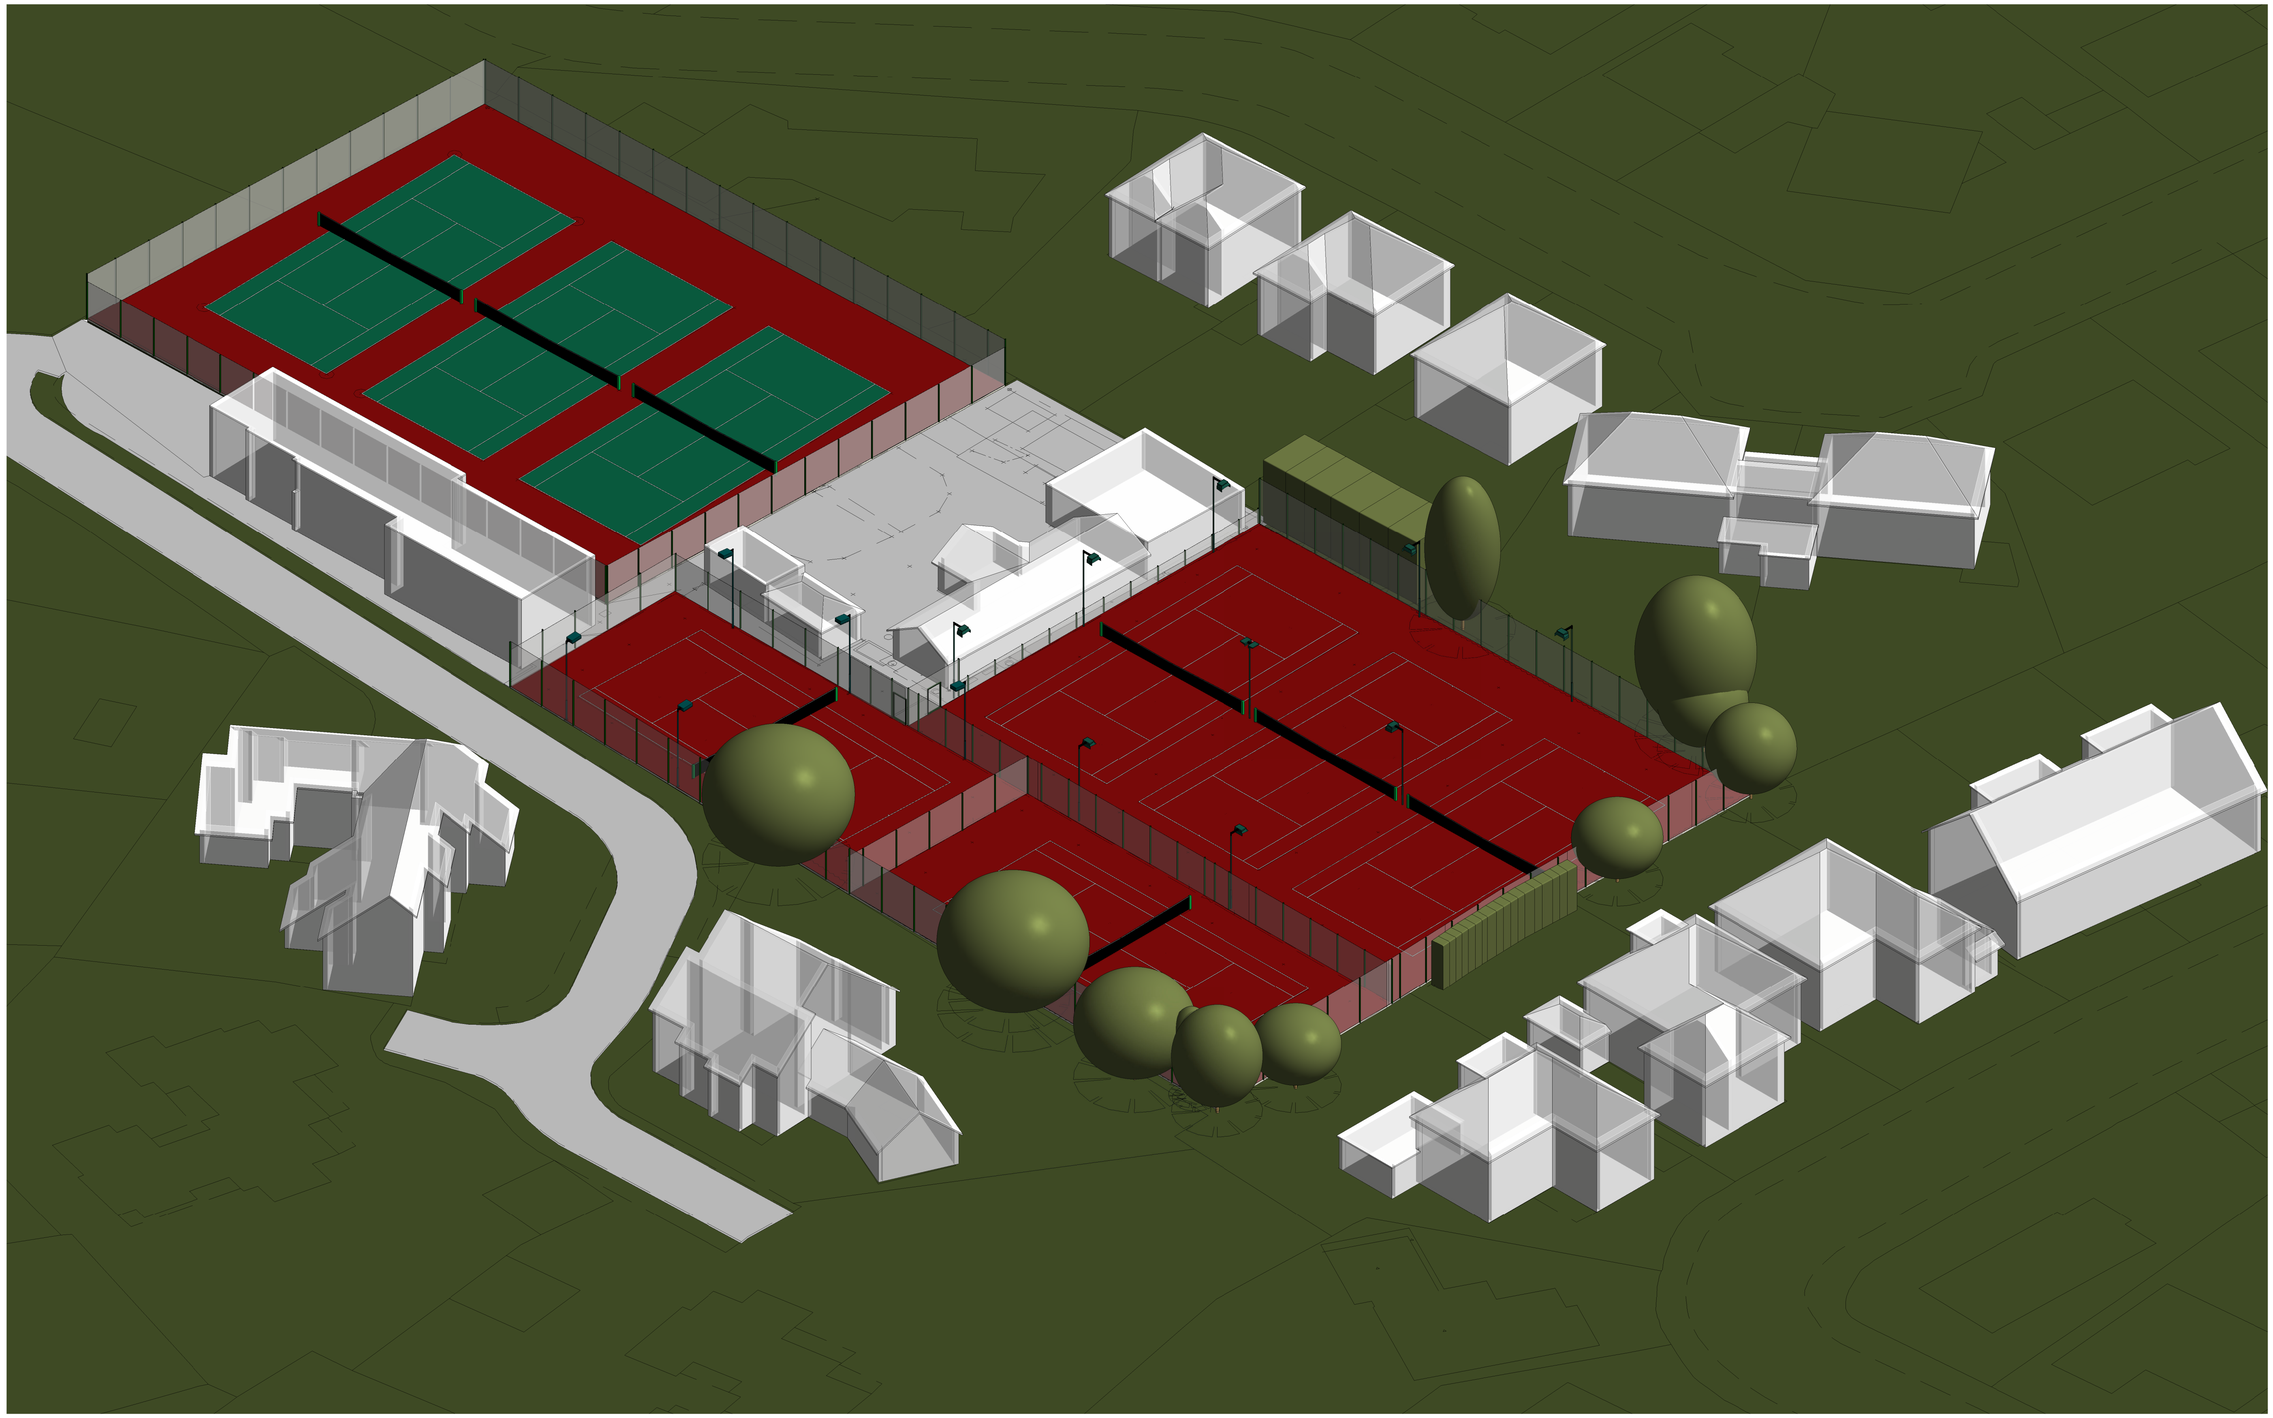

Notes

This is an A1 Drawing Sheet.

Note : 3D Visualisations cannot be scaled on a linear basis.

Rev	Date	Description

SITE LOCATION
Sheen Lawn Tennis Club
1 Parklands Close
East Sheen
London. SW14 7EH.

PROJECT
LED Floodlighting

CLIENT
Sheen Lawn Tennis Club

DRAWING TITLE
Proposed 3d View

SPORTSFACILITY PLANNING&DESIGNLTD

39 Hernwood Road, Windsor, Berkshire, SL4 4YX
Telephone: (01753) 850123 Fax (01753) 857799

CONSULTANCY SERVICES

BRITISH TENNIS LTA

DRAWN BY	CHECKED BY	
L. West	S.F.P.D.	
SCALE	DATE	REVISION NO.
	30.06.21	A

DRAWING NUMBER
2020 CAS 064 018