Important Information:

All information contained in this drawing (including digital data) should be checked and verified prior to any fabrication or construction.

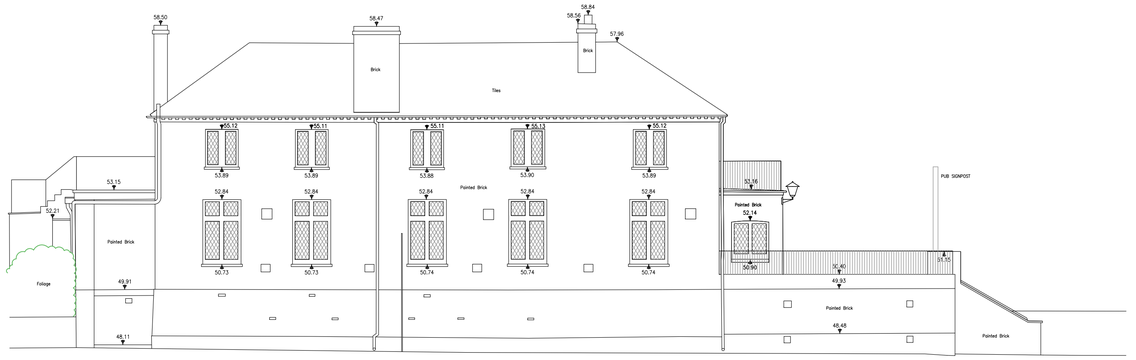

Elevation 5

Datum 47.00m

0 1 2 3 4 5 Metres

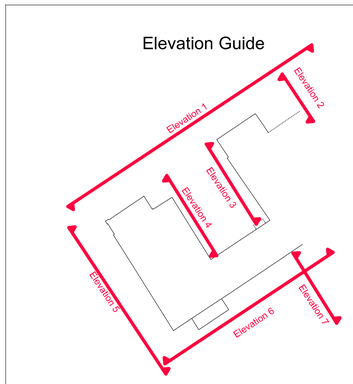

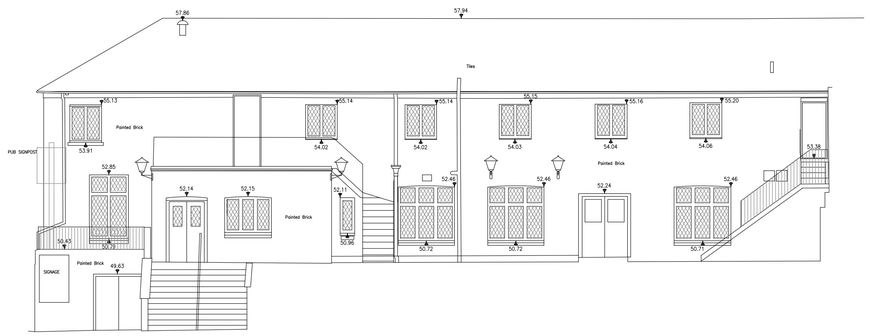

Elevation 6

Datum 47.00m

0 1 2 3 4 5 Metres

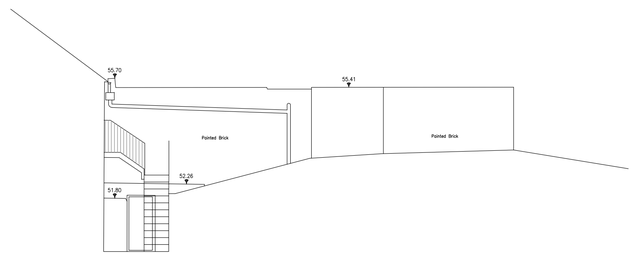

Elevation 7

Datum 48.00m

Levelling: Ground Floor Level in Entrance Porch
Value Used 50.00m

Notes:

This drawing is the property of ANDREWS AND BOYD. Copyright is reserved and this drawing is issued on the condition that it is not copied or disclosed by or to any unauthorised persons without the prior consent in writing of ANDREWS AND BOYD . This drawing is not to be scaled for the purposes of setting-out. Dimensions to be checked on site and verified prior to commencing.

North	Client: ANDREWS AND BOYD		Project: The Rose of York Petersham Road, Richmond TW10 6UY
	Scale: 1:100 @ A1	Drawn by	Drawing Title: EXISTING ELEVATIONS 5 6 AND 7
Project No.	Date: OCTOBER 2015	Checked by	Drawing No.: E006

Andrews + Boyd Consultants Limited

24 Old Burlington Street, London, W1S 3AW