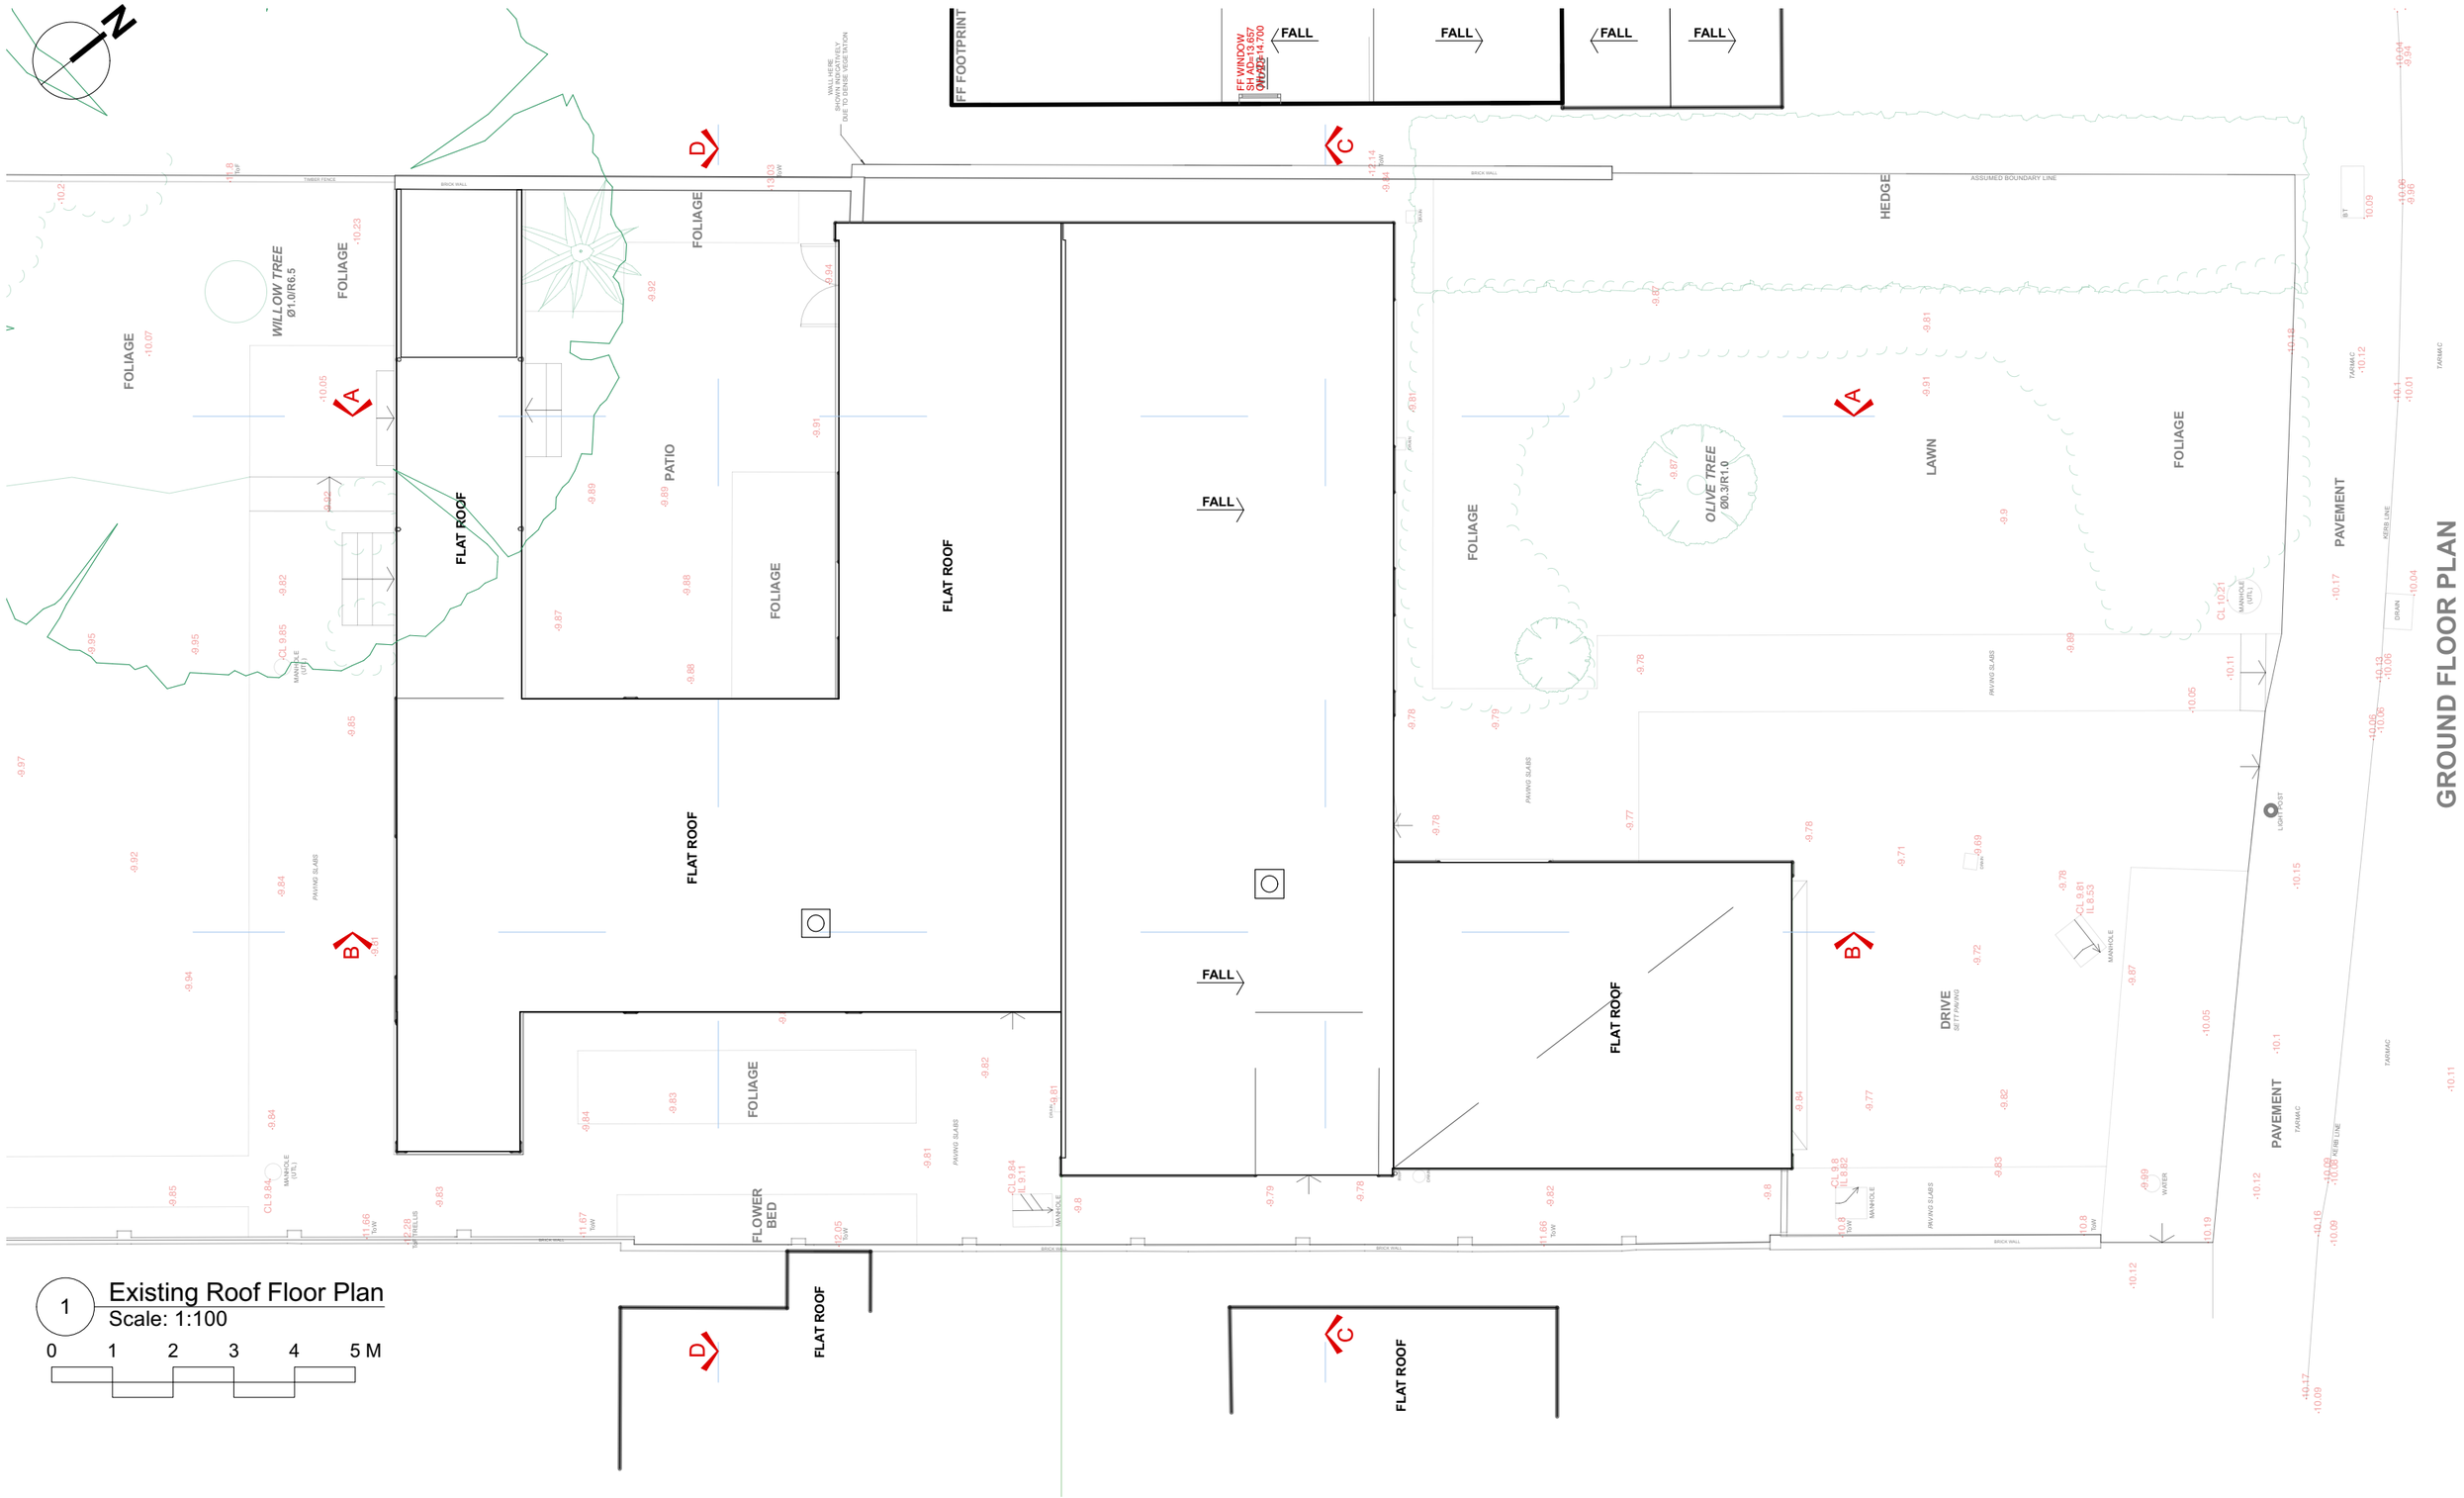

1 Existing Roof Floor Plan
Scale: 1:100

0 1 2 3 4 5 M

GROUND FLOOR PLAN

1. THIS DRAWING IS COPYRIGHT
2. DO NOT SCALE: WORK TO FIGURED DIMENSIONS ONLY
3. THE CONTRACTOR MUST CHECK ALL DIMENSIONS AND LEVELS ON SITE AND CONFIRM WITH ARCHITECT BEFORE PROCEEDING.
EXISTING LEVELS NEW LEVELS
4. DISCREPANCIES BETWEEN THE DRAWING AND THE SPECIFICATIONS MUST BE REPORTED TO THE ARCHITECT BEFORE PROCEEDING.
5. FOR DETAILS OF STRUCTURE, REFER TO ENGINEER'S DRAWINGS AND SPECIFICATIONS

REVISIONS / NOTES:

REV - 28.02.2022 PLANNING

NOTE:
EXISTING DRAWINGS ARE AS PER MEASURED SURVEY PREPARED BY 'MICTEC MEASURED BUILDING SURVEYS', DATED MAY 2021

Proctor & Shaw
Office K.115, Edinburgh House, 170 Kennington Lane, London, SE11 5DP.
+44 (0)204 529 5121 www.proctorandshaw.com

PROJECT NO. **2103**

PROJECT
25 Ham Farm Road, TW10 5NA, LONDON

EXISTING PLANS
ROOF

1:100 @ A3
1:50 @ A1

DRWG. NO **EX.03-**

REV.

PLOT DATE: MAY 2021