DISCLAIMER:
1. This drawing is copyright and remains the property of Weston Rengifo Architects Practice
2. This drawing is protected by copyright and is for use on this specific project site only.
3. Do not scale from this drawing.
4. This drawing is to be read in conjunction with all related drawings.
5. The originator should be notified immediately of any discrepancy.
6. All dimensions and Setting-out must be confirmed on site, prior to start fabrication and installation.
7. This drawing is to be read in conjunction with M&E, Fire, Structural, Landscape information, drawings and specifications.
8. Drawings based on topographical information from SURVEY SOLUTIONS 35318BWUG-01
9. TOPOGRAPHICAL OS MAP XXXXX
10. Exisitng building heights are indicative

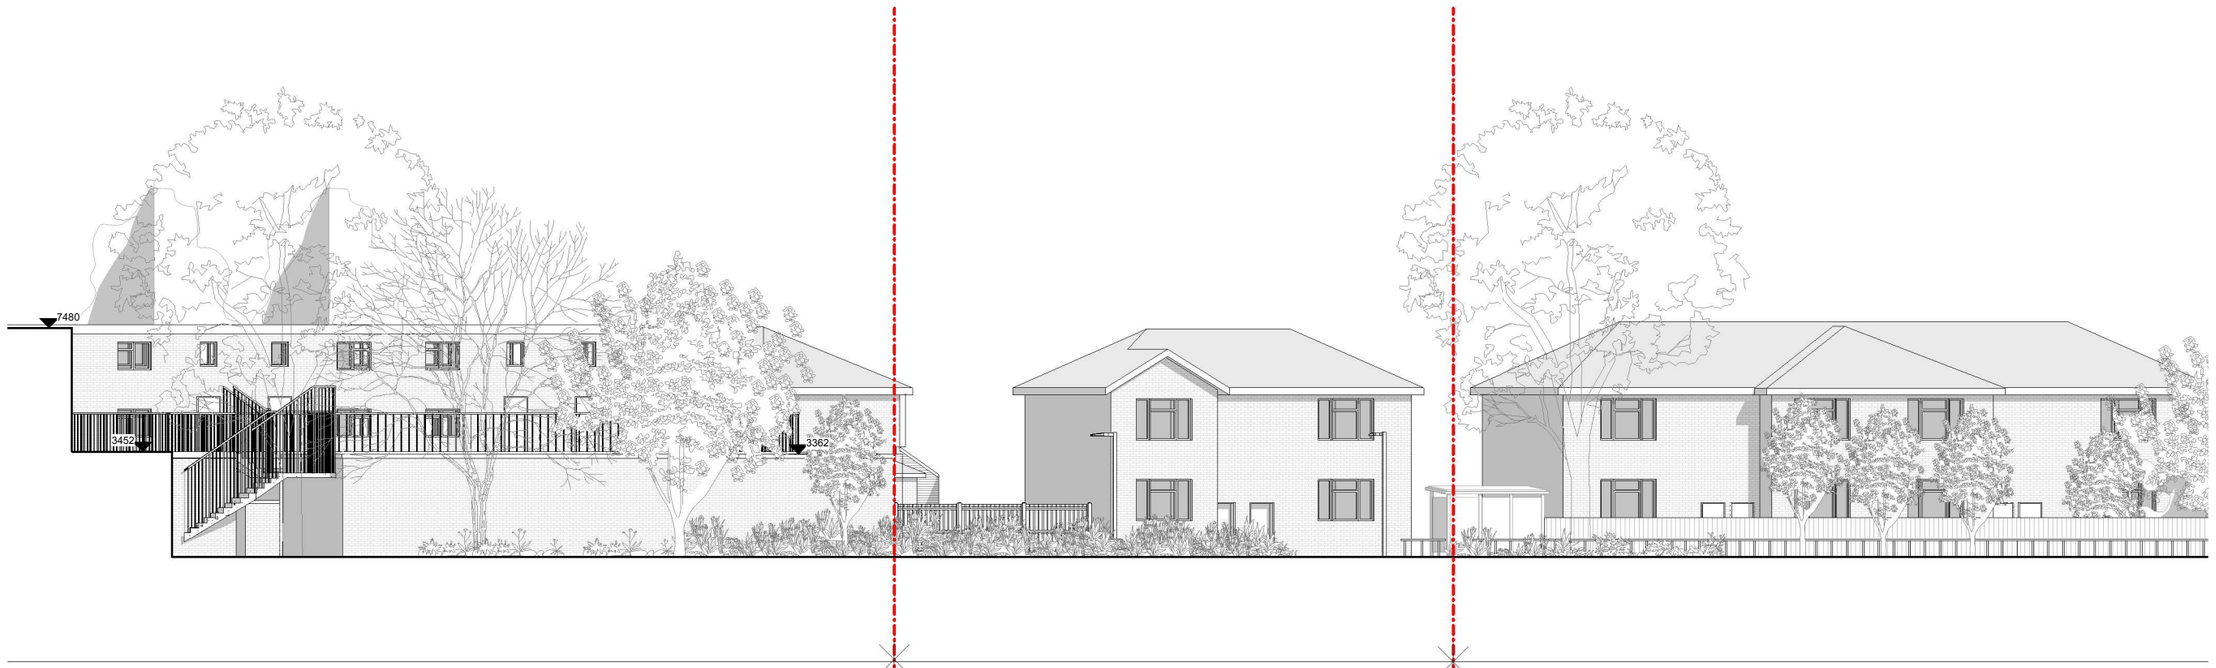

SCALE 1:100

1 0 1 2 3 4 5
m

1 EXISTING NORTH ELEVATION

SCALE 1:300

3 0 3 6 9 12 15
m

2 EXISTING NORTH ELEVATION

KEY PLAN

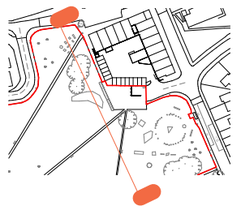

rev	description	date	dr by	ap by
P01	Planning Issue	07/03/22	JP	SW

ORIGINAL BY JP

WRAP

Client
HILL RESIDENTIAL

Project
HAM CLOSE COMMUNITY CENTRE

Drawing
EXISTING NORTH ELEVATION

Drawing number
WRAP · GA · A · 0122

Scale
As indicated

Project number
20019

Issue status
PLANNING ISSUE

WRAP	GA	A	0122	P01
ORIGINATOR	CODE 1	CODE 2	CODE 3	REV

Legal notice
This drawing is to be read in conjunction with all related drawings and specifications. Do not scale from this drawing. All dimensions must be checked and verified on site before commencing any work or producing construction/shop drawings. The originator should be notified immediately of any discrepancy. This drawing is copyright and remains the property of Weston Rengifo Architects Practice Limited.