ARCHED ENTRANCE

CAR PARKING

VILLAGE GREEN

ASHBURNHAM ROAD ENTRANCE

EXISTING GARAGES

PAARDE OF SHOPS

SCALE 1:100

1 0 1 2 3 4 5 m

4 PROPOSED SOUTH ELEVATION

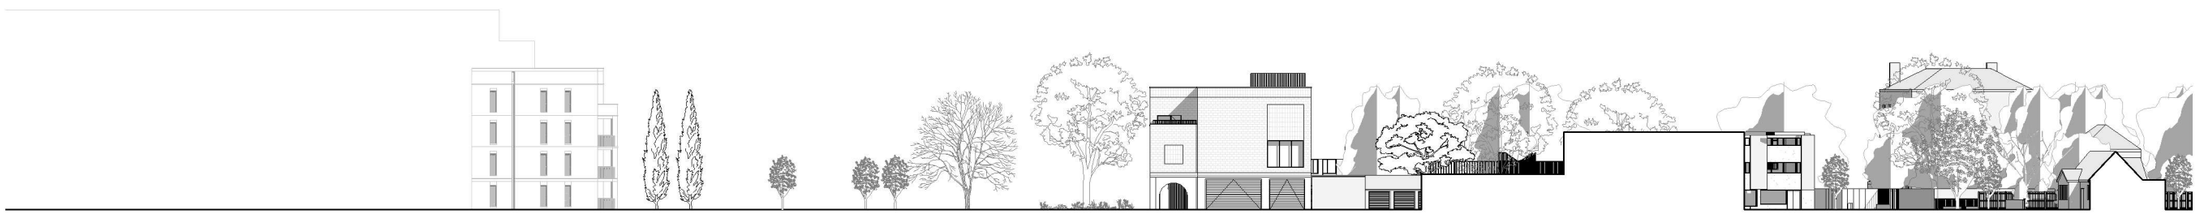

INDICATIVE RESIDENTIAL MASTERPLAN

HAM VILLAGE GREEN

ASHBURNHAM ROAD ENTRANCE

GARAGES

PARADE OF SHOPS ALONG ASHBURNHAM ROAD

HAM STREET

SCALE 1:300

3 0 3 6 9 12 15 m

1 PROPOSED SOUTH ELEVATION

DISCLAIMER:
1. This drawing is copyright and remains the property of Weston Rengifo Architects Practice
2. This drawing is protected by copyright and is for use on this specific project site only.
3. Do not scale from this drawing.
4. This drawing is to be read in conjunction with all related drawings.
5. The originator should be notified immediately of any discrepancy.
6. All dimensions and Setting-out must be confirmed on site, prior to start fabrication and installation.
7. This drawing is to be read in conjunction with M&E, Fire, Structural, Landscape information, drawings and specifications.
8. Fire rating as per fire strategy.
9. Refer to landscape drawings for further information on landscape strategy
10. All existing drawings show indicative heights and measurements
11. Drawings based on topographical information from SURVEY SOLUTIONS no. 35318BWUG-01

Legend

1. White architectural masonry
2. Additional 400mm aluminium railing
3. Timber panels
4. Soldier course architectural masonry
5. Aluminium roof coping
6. 25mm recessed soldier course architectural masonry
7. Timber clad garage door
8. Brick arch
9. Stretcher bond brick wall
10. 25mm protruding soldier course horizontal banding
11. Timber panels set back at ground floor
12. 25mm recessed soldier course brick wall at main entrance
13. New signage to be chosen by Ham community

KEY PLAN

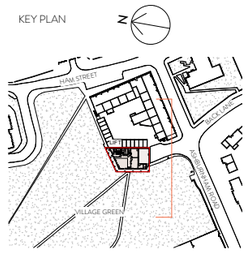

rev	description	date	dr by	ap by
P01	Planning Issue	07/03/22	JP	SW

ORIGINAL BY JP

WRAP

Client
HILL RESIDENTIAL

Project
HAM CLOSE COMMUNITY CENTRE

Drawing
PROPOSED SOUTH ELEVATION

Drawing number	Scale
WRAP - GA - A - 0175	As indicated
Project number: 20019	Issue status: PLANNING ISSUE

WRAP	GA	A	0175	P01
CONTRACT NO	CODE 1	CODE 2	CODE 3	REV

Legal notice
This drawing is to be read in conjunction with all related drawings and specifications. Do not scale from this drawing. All dimensions must be checked and verified on site before commencing any work or producing construction/shop drawings. The originator should be notified immediately of any discrepancy. This drawing is copyright and remains the property of Weston Rengifo Architects Practice Limited.