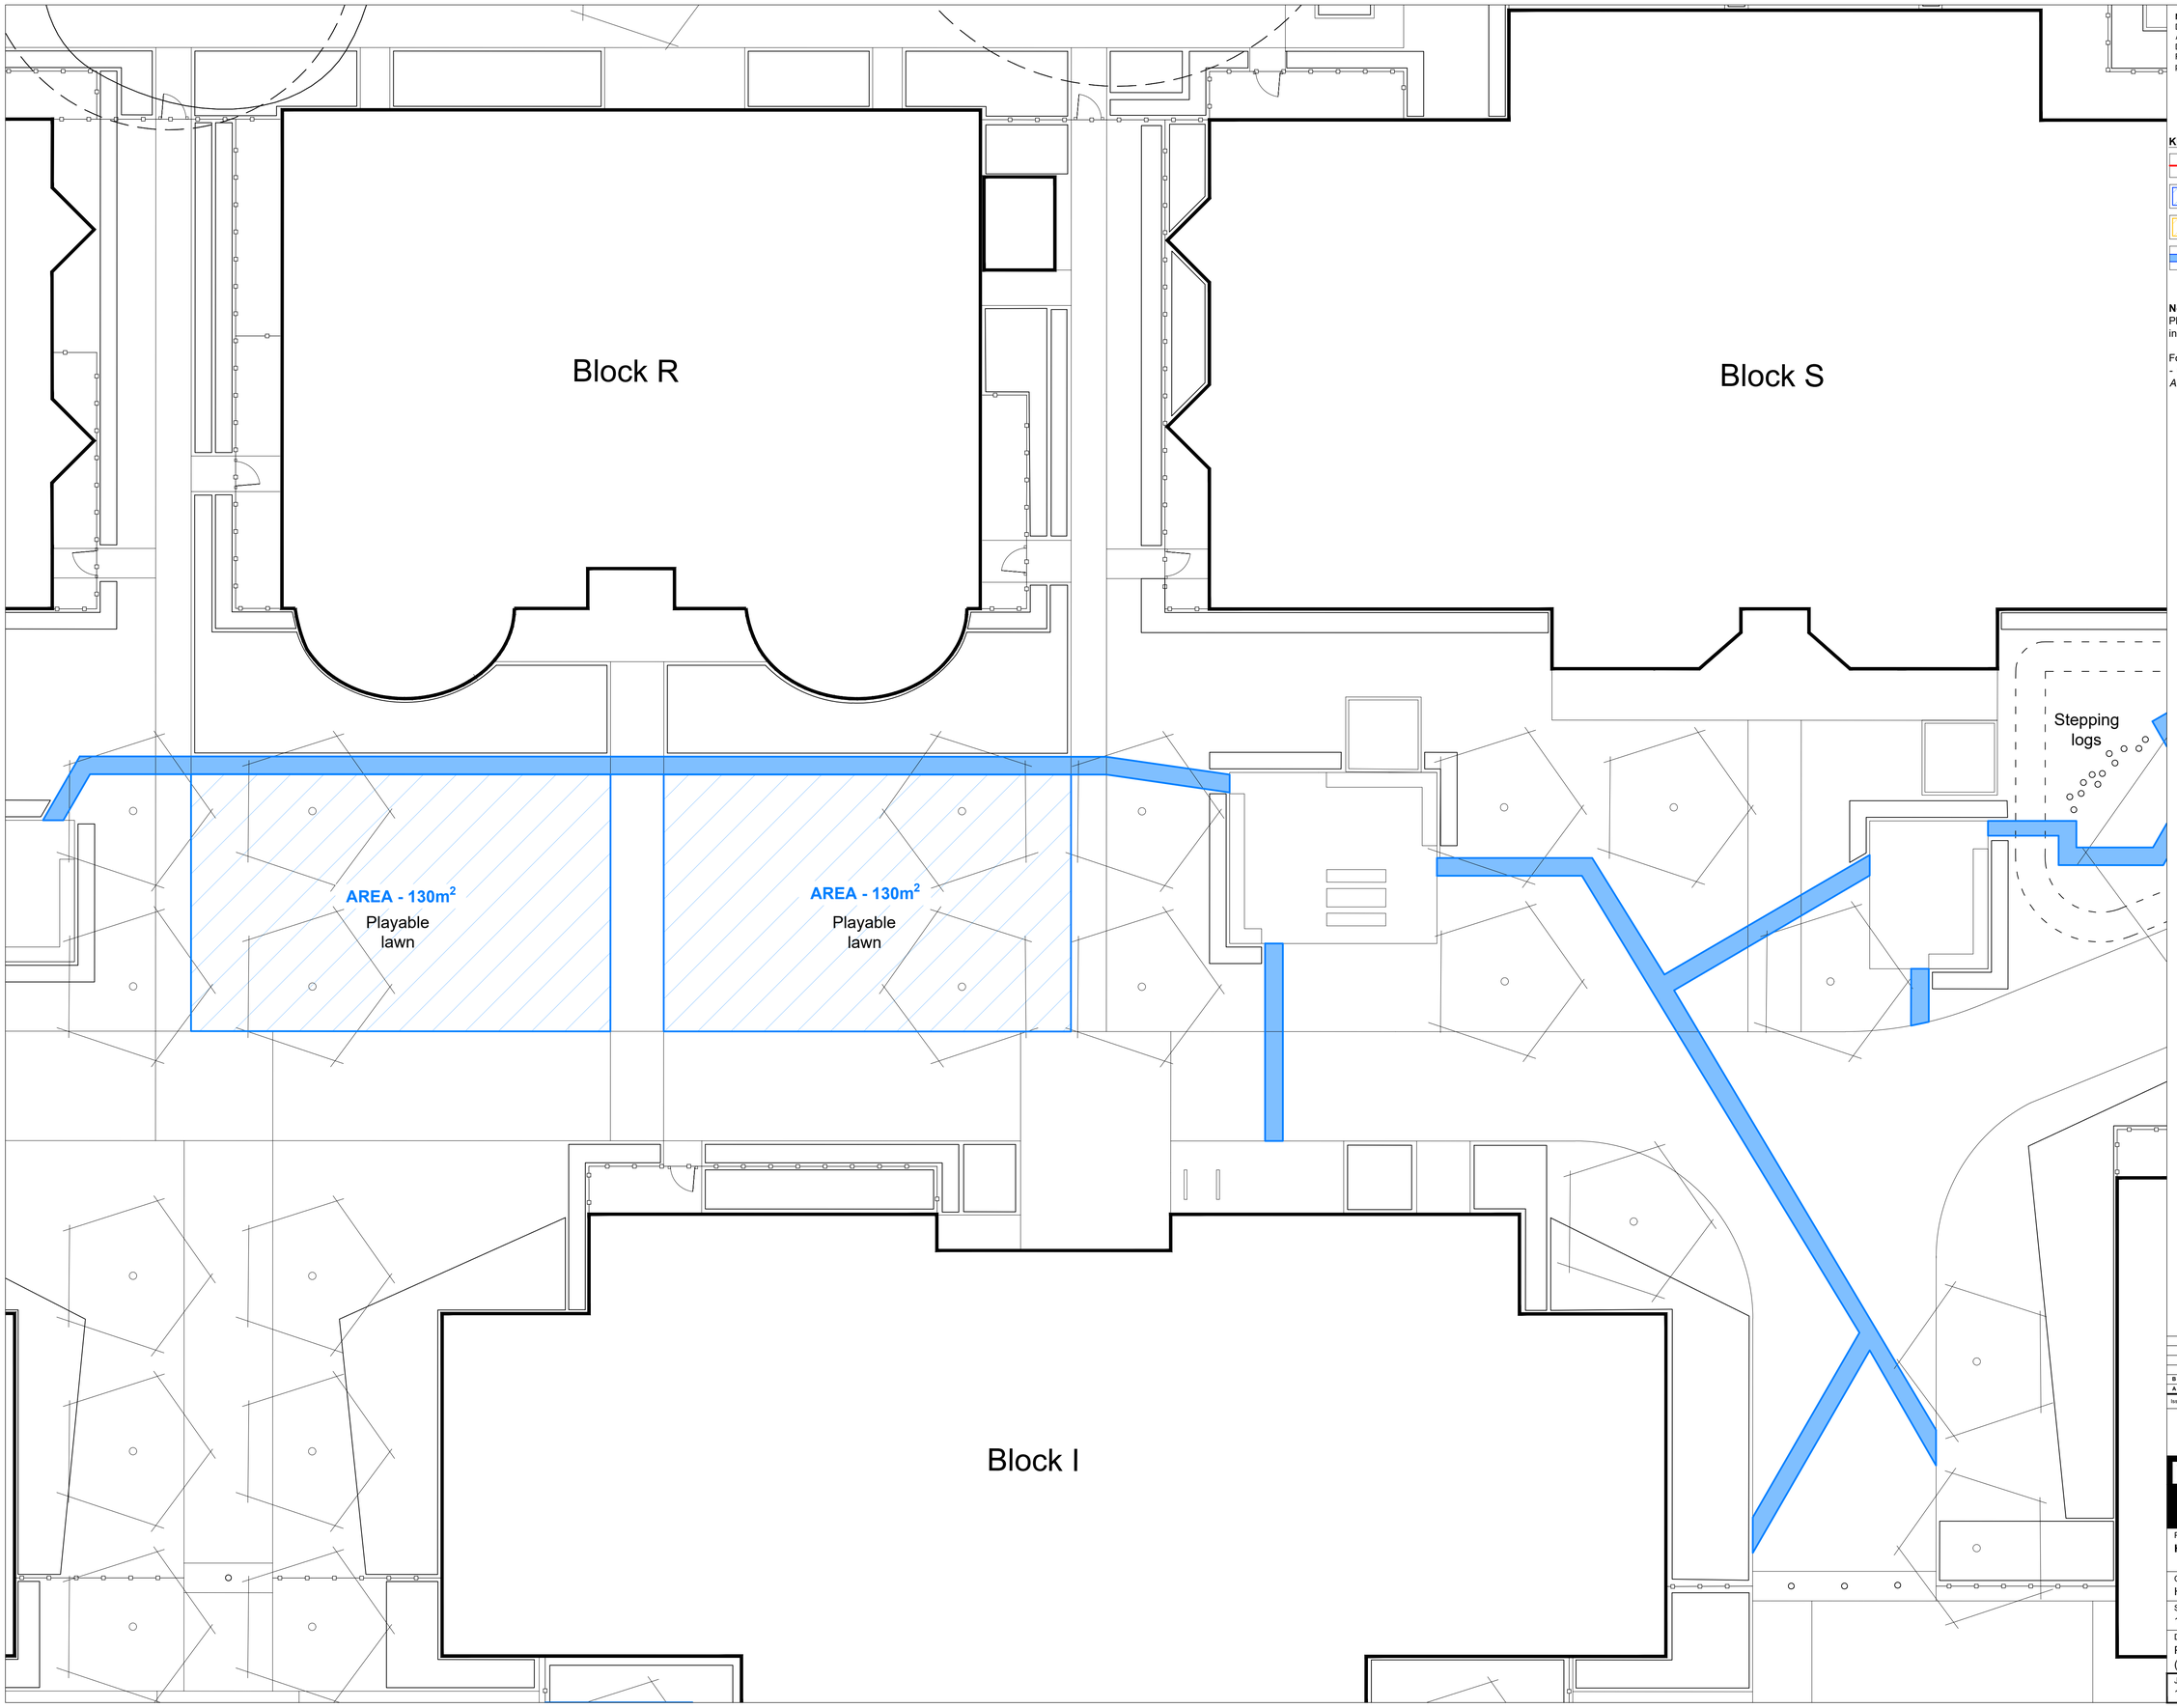

Notes
Do not scale from this drawing.
All dimensions are drawn in millimetres.
Drawing & design copyright LUC.
Reproduction of this drawing in whole or in part is prohibited without prior permission.

KEY

- **Extent of works boundary**
- **0-4yrs Play space**
- **5-11yrs Play space**
- **Explorer path**
  Area- 229m²

Note:
Please refer to DAS 5.4.3 for further information

For further context refer to *11265-LD-PLN-201 - 11265-LD-PLN-204 Hard Landscape General Arrangement (Sheets 1 - 4)*

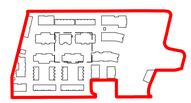

Iss	Date	Description	Drn	Chk
B	26.05.22	Explorer path area added to key	AT	MF
A	24.05.22	First Issue	AT	JL

0 2 4 6m

LUC London
250 Waterloo Road. London. SE1 8RD
+44 (0)20 7383 5784
london@landuse.co.uk
www.landuse.co.uk

Project
HAM CLOSE REGENERATION

Client
HILL RESIDENTIAL

Scale @A1
1:100

Status
FOR PLANNING

Drawing Title
PLAY DETAIL PLANS
(SHEET 2 OF 5)

Job Nr	Drawing Nr	Issue
11265	LD-PLN-212	B